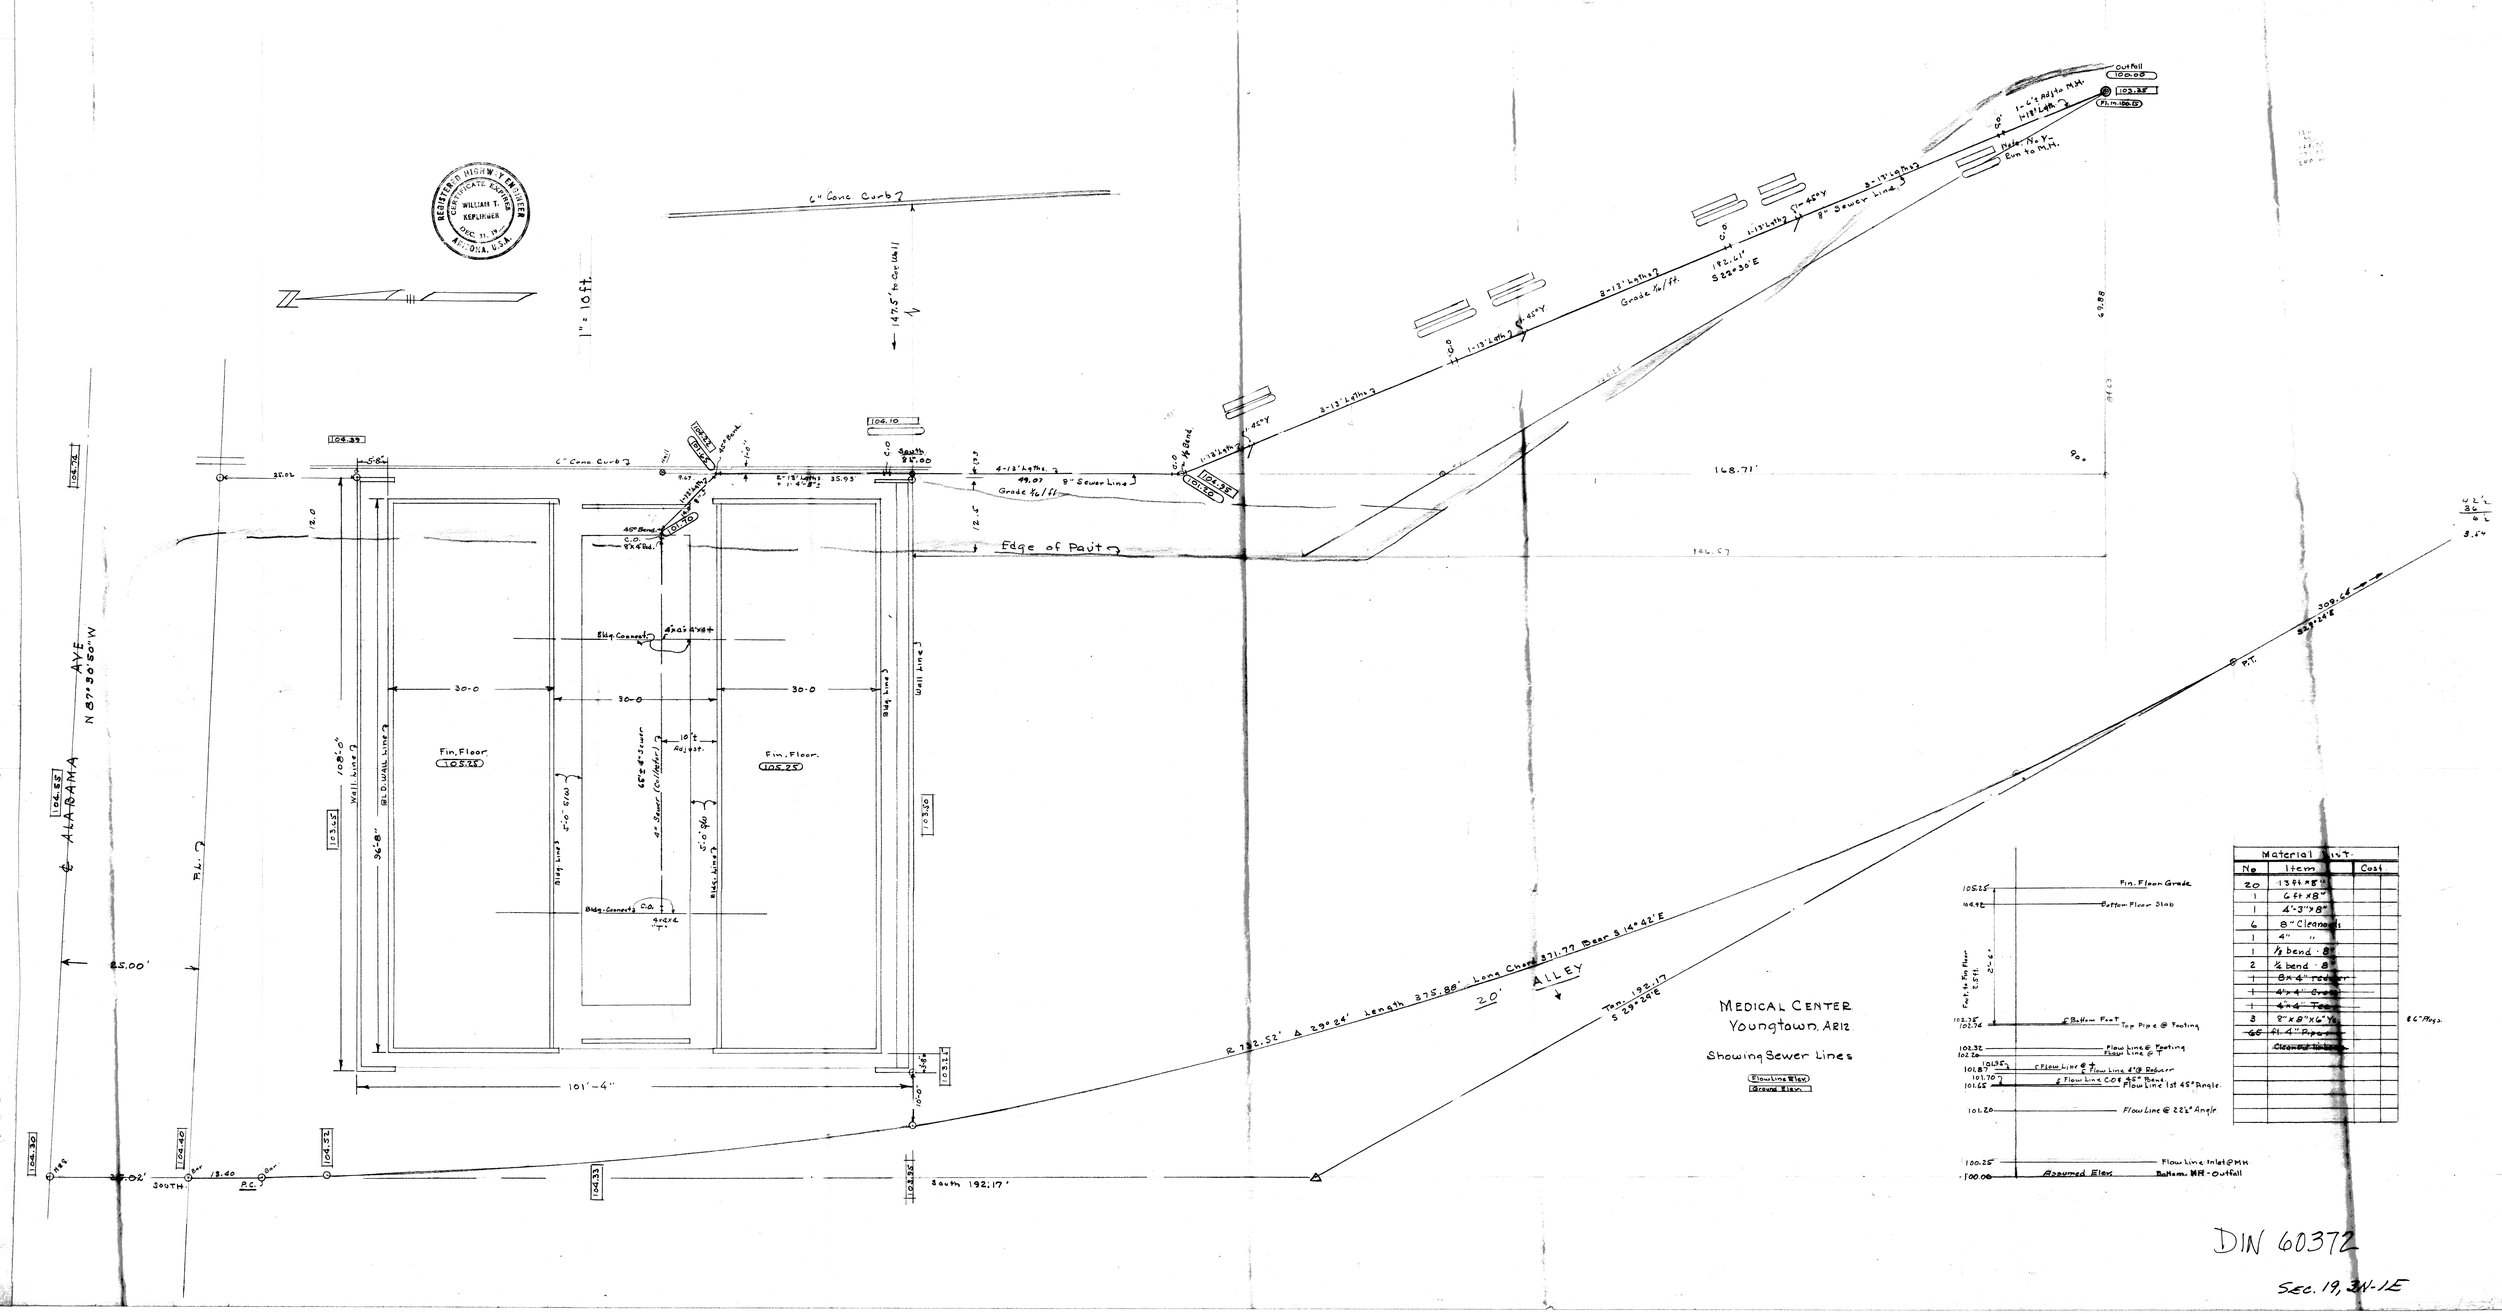

MEDICAL CENTER
Youngtown, AR12
Showing Sewer Lines

DIN 60372

Sec. 19, 3N-1E