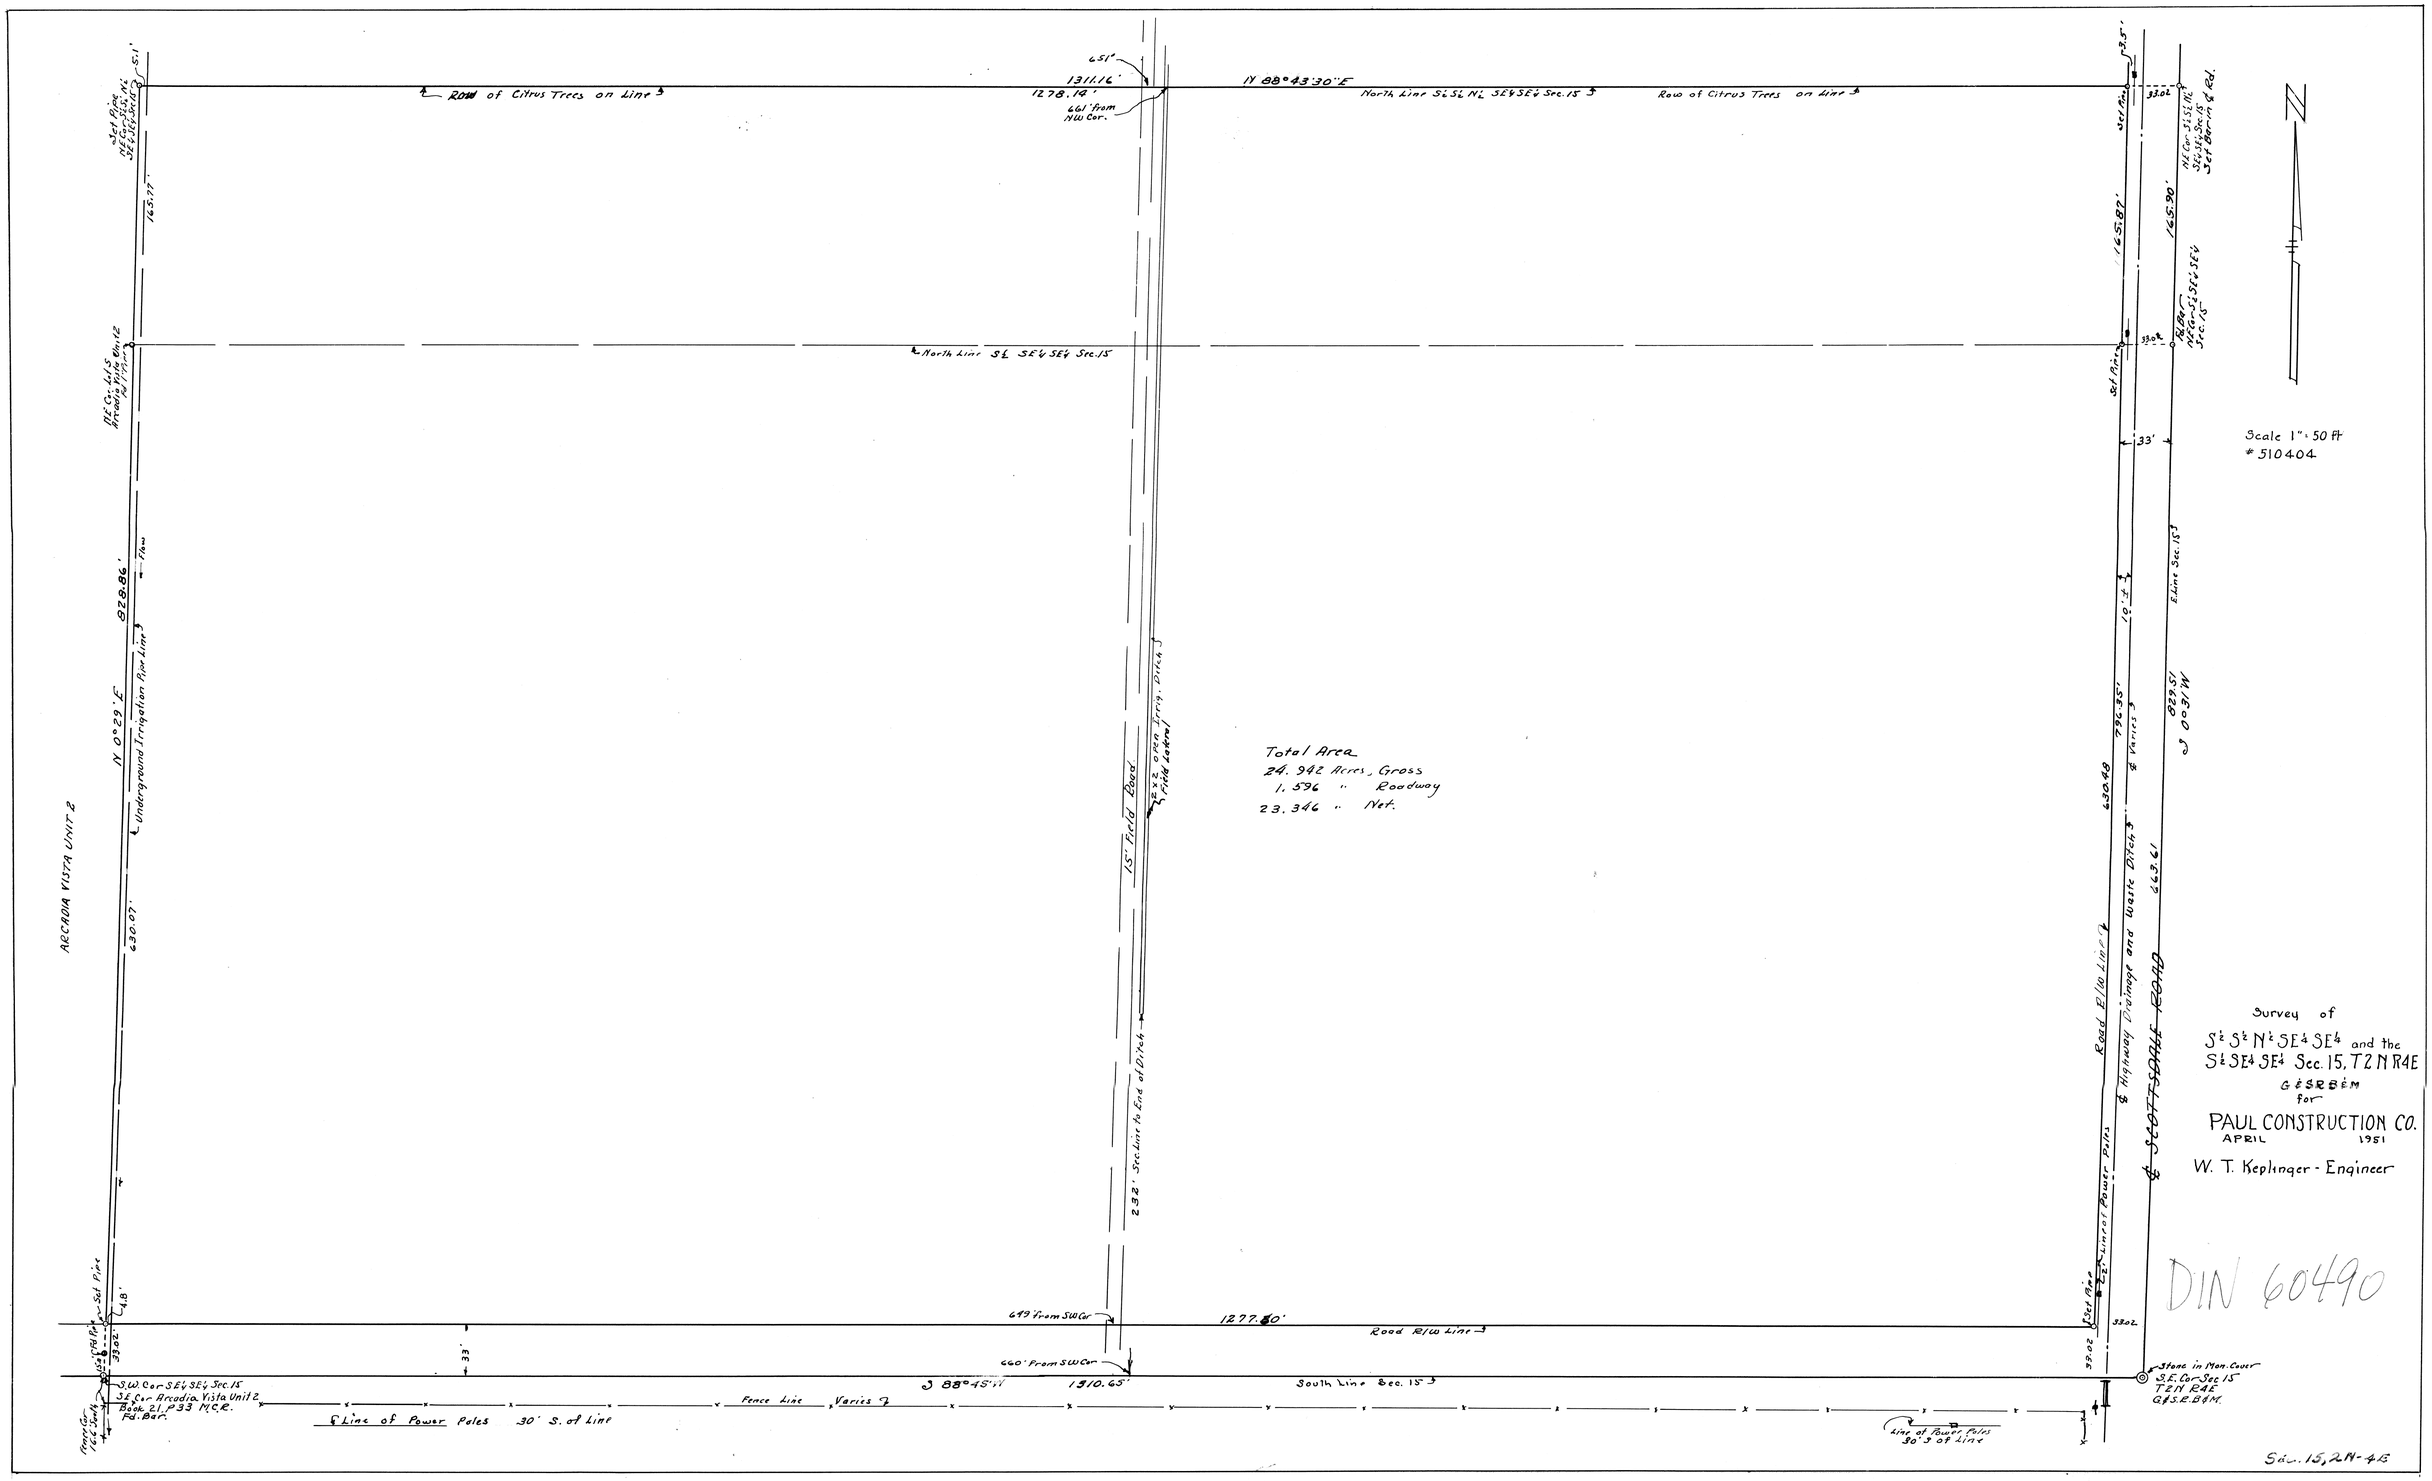

Row of Citrus Trees on Line
1311.16'
1278.14'
651'
661' from NW Cor.
N 88°43'30"E
North Line S½ S½ N½ SE¼ SE¼ Sec. 15
Row of Citrus Trees on Line
North Line S½ SE¼ SE¼ Sec. 15
Scale 1" = 50 ft
510404
ARCADIA VISTA UNIT 2
N 0°29'E
828.86'
630.07'
Underground Irrigation Pipe Line
15' Field Road
2 x 2 open Irrig. Ditch
Field Lateral
232' Sec. Line to End of Ditch
Total Area
24.942 Acres, Gross
1.596 " Roadway
23.346 " Net.
630.48
796.35'
829.51
S 0°31'W
663.61
Road R/W Line
Highway Drainage and Waste Ditch
Line of Power Poles
SCOTTSDALE ROAD
Survey of
S½ S½ N½ SE¼ SE¼ and the
S½ SE¼ SE¼ Sec. 15, T2N R4E
G&SRB&M
for
PAUL CONSTRUCTION CO.
APRIL 1951
W. T. Keplinger - Engineer
DIN 60490
649' from SW Cor
1277.80'
Road R/W Line
660' from SW Cor
S 88°45'W
1310.65'
South Line Sec. 15
Fence Line
Varies
Line of Power Poles 30' S. of Line
Line of Power Poles 30' S of Line
Stone in Mon. Cover
S.E. Cor. Sec 15
T2N R4E
G&S.R.B&M.
Sec. 15, 2N-4E