Note: + B.M. = Approx. Location Of Top Of Southeast Base Bolt On R.R. Traffic Control Signal. Assumed Elev. 100.00'

Note: The Purpose Of The Wood Structure Shown Is Unknown. It Appears To Be 2+ Deep And Has Some Water Standing In It. Inspection Was Only Possible Through A knothole In The Locked Cover. No Evidence Of Any Extension Was Found On The South Side Of The Road. Gas Co. Service Men Working At The Station Knew Nothing About It.

Note: Distances Shown Hereon Are Field Measurement.

Note: 40' Road R/W Shown Hereon As Described In Docket 1926, Page 217, M.C.R.

REPORT OF SURVEY
FOR
DYE OXYGEN CO.
c/o COLORADO CARBONICS, INC.

P.O. Bx. 6538, PHOENIX, ARIZONA

OF

THAT PORTION OF THE S.W. 1/4, S.E. 1/4, S.W. 1/4, SEC. 3, T. 2 S., R. 5 E., G. & S. R. B. & M., MARICOPA COUNTY, ARIZONA SHOWN HEREON.

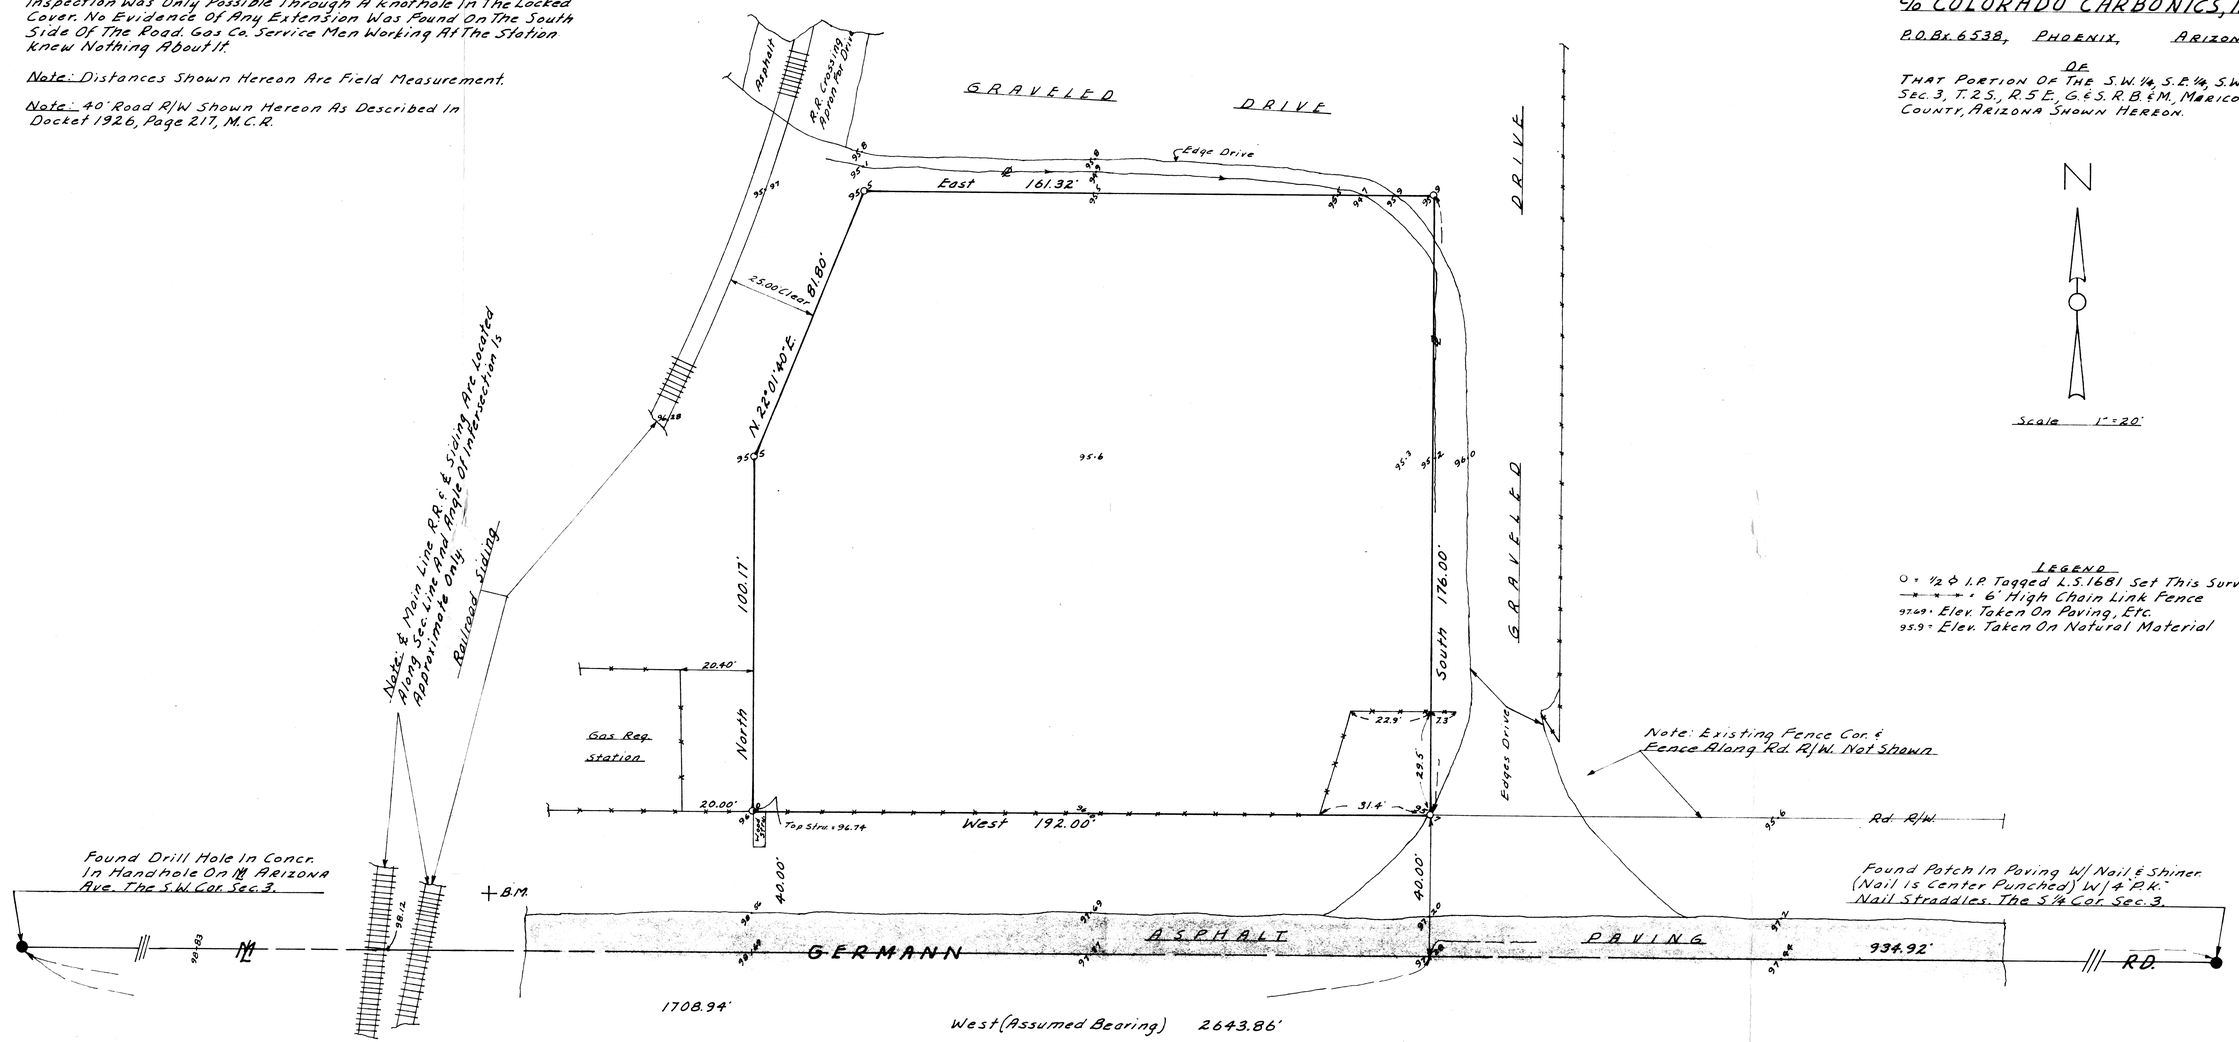

LEGEND

○ = 1/2 ϕ I.P. Tagged L.S. 1681 Set This Survey

—x—x— = 6' High Chain Link Fence

97.69 = Elev. Taken On Paving, Etc.

95.9 = Elev. Taken On Natural Material

This Will Certify That The Survey Shown Hereon Was Done By Me On May 5th, 1969.

Eugene W. Killey

5/6/69

61101

DRAWING No. L-69-5553

ARIZONA SURVEYING SERVICE

2802 WEST SOLANO DR., N.

PHOENIX ARIZONA