BUREAU OF RECLAMATION
ARIZONA PROJECTS OFFICE

BY	DATE	FEATURE
Stolsig	6-07-85	S.R.I.R. distribution pipe line

NW¼N S36 — SECTION
3 N — TOWNSHIP
5 E — RANGE
G.S.R.M.

ARIZONA STATE PLANE COORDINATES Central ZONE
GRID FACTOR 0.999835 MEAN ELEVATION 1490
FIELD BOOKS 330-344-06.04.01.08-2
330-344-06.04.00.01-1

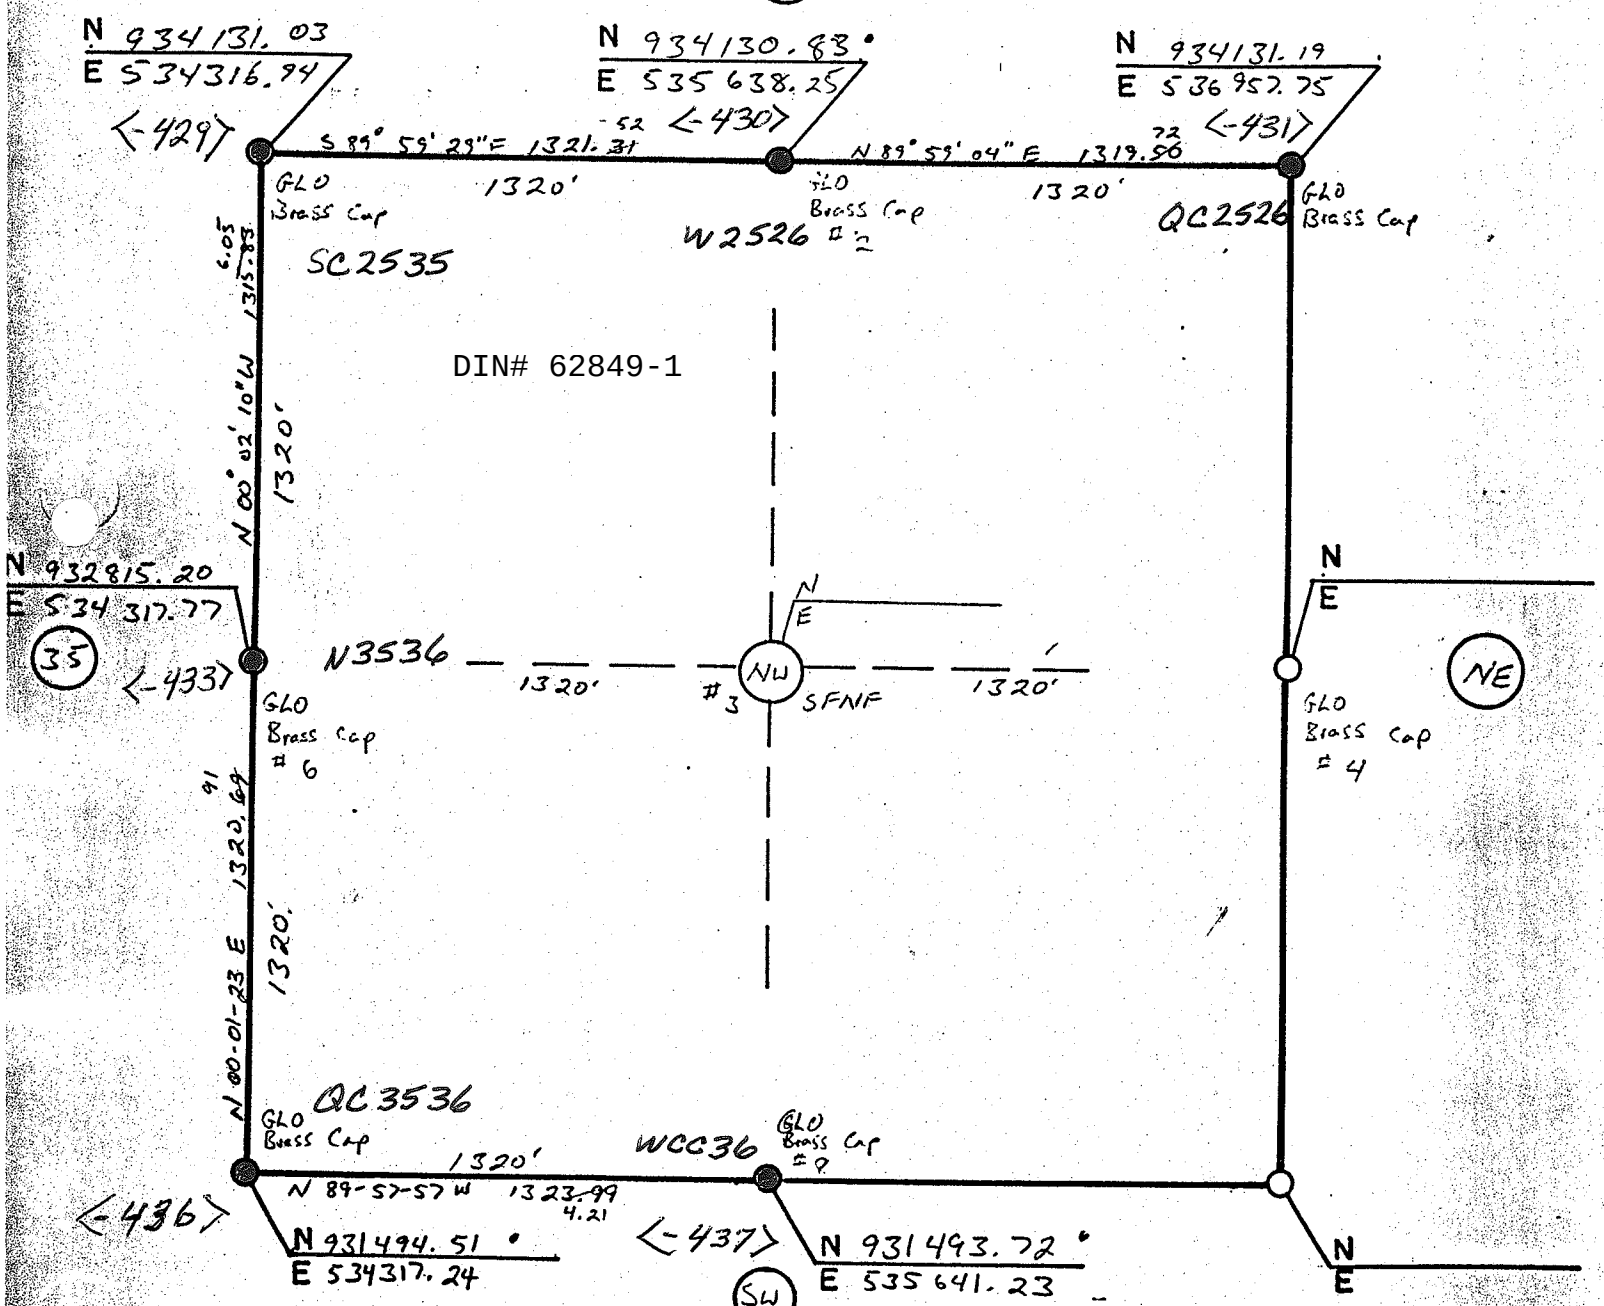

REVISIONS	

ALL BEARINGS AND DISTANCES ARE GRID