DIN# 62909-1

# BUREAU OF RECLAMATION
## ARIZONA PROJECTS OFFICE

| BY | DATE | FEATURE |
|---|---|---|
| Stolsig | 7-25-86 | ~~New Waddell Dam~~ SOUTH PARK RD. OVERLOOK RD. |

| 20 | 6N | 1E | G.S.R.M. |
|---|---|---|---|
| SECTION | TOWNSHIP | RANGE | |

ARIZONA STATE PLANE COORDINATES CENTRAL ZONE
GRID FACTOR 0.999836 MEAN ELEVATION 1640
CONVERGENCE ANGLE AT: W1/4 0°12'28" E1/4 0°11'54"
FIELD BOOKS 330-344-01.01D.01.08-3,6

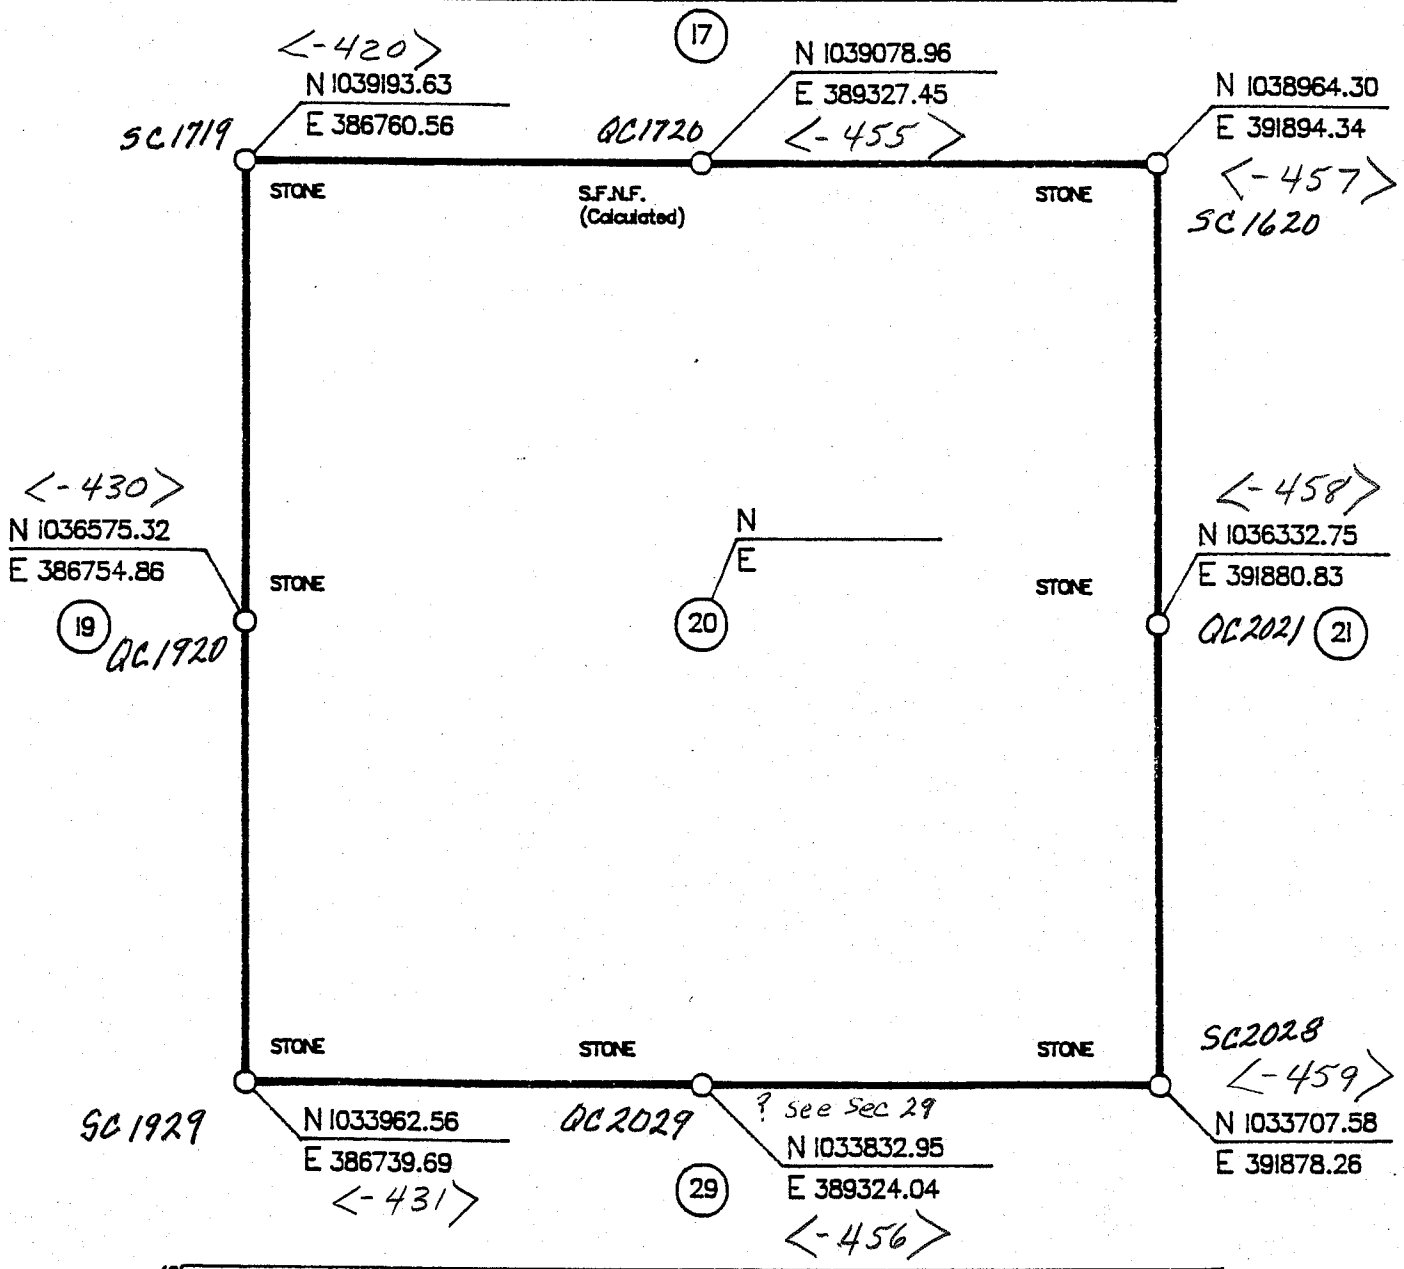


| REVISIONS | |
|---|---|
| | |
| | |

ALL BEARINGS AND DISTANCES ARE GRID