BUREAU OF RECLAMATION

ARIZONA PROJECTS OFFICE

BY MCDONALD	DATE 3-21-85	FEATURE ~~Waddell Dam~~ WEST + EAST ENTRY ROAD

29	6N	1E	G.S.R.M.
SECTION	TOWNSHIP	RANGE	

ARIZONA STATE PLANE COORDINATES CENTRAL ZONE

GRID FACTOR 0.999842 MEAN ELEVATION 1500

FIELD BOOKS 330-344-01.01D.01.08-2,3,4,5

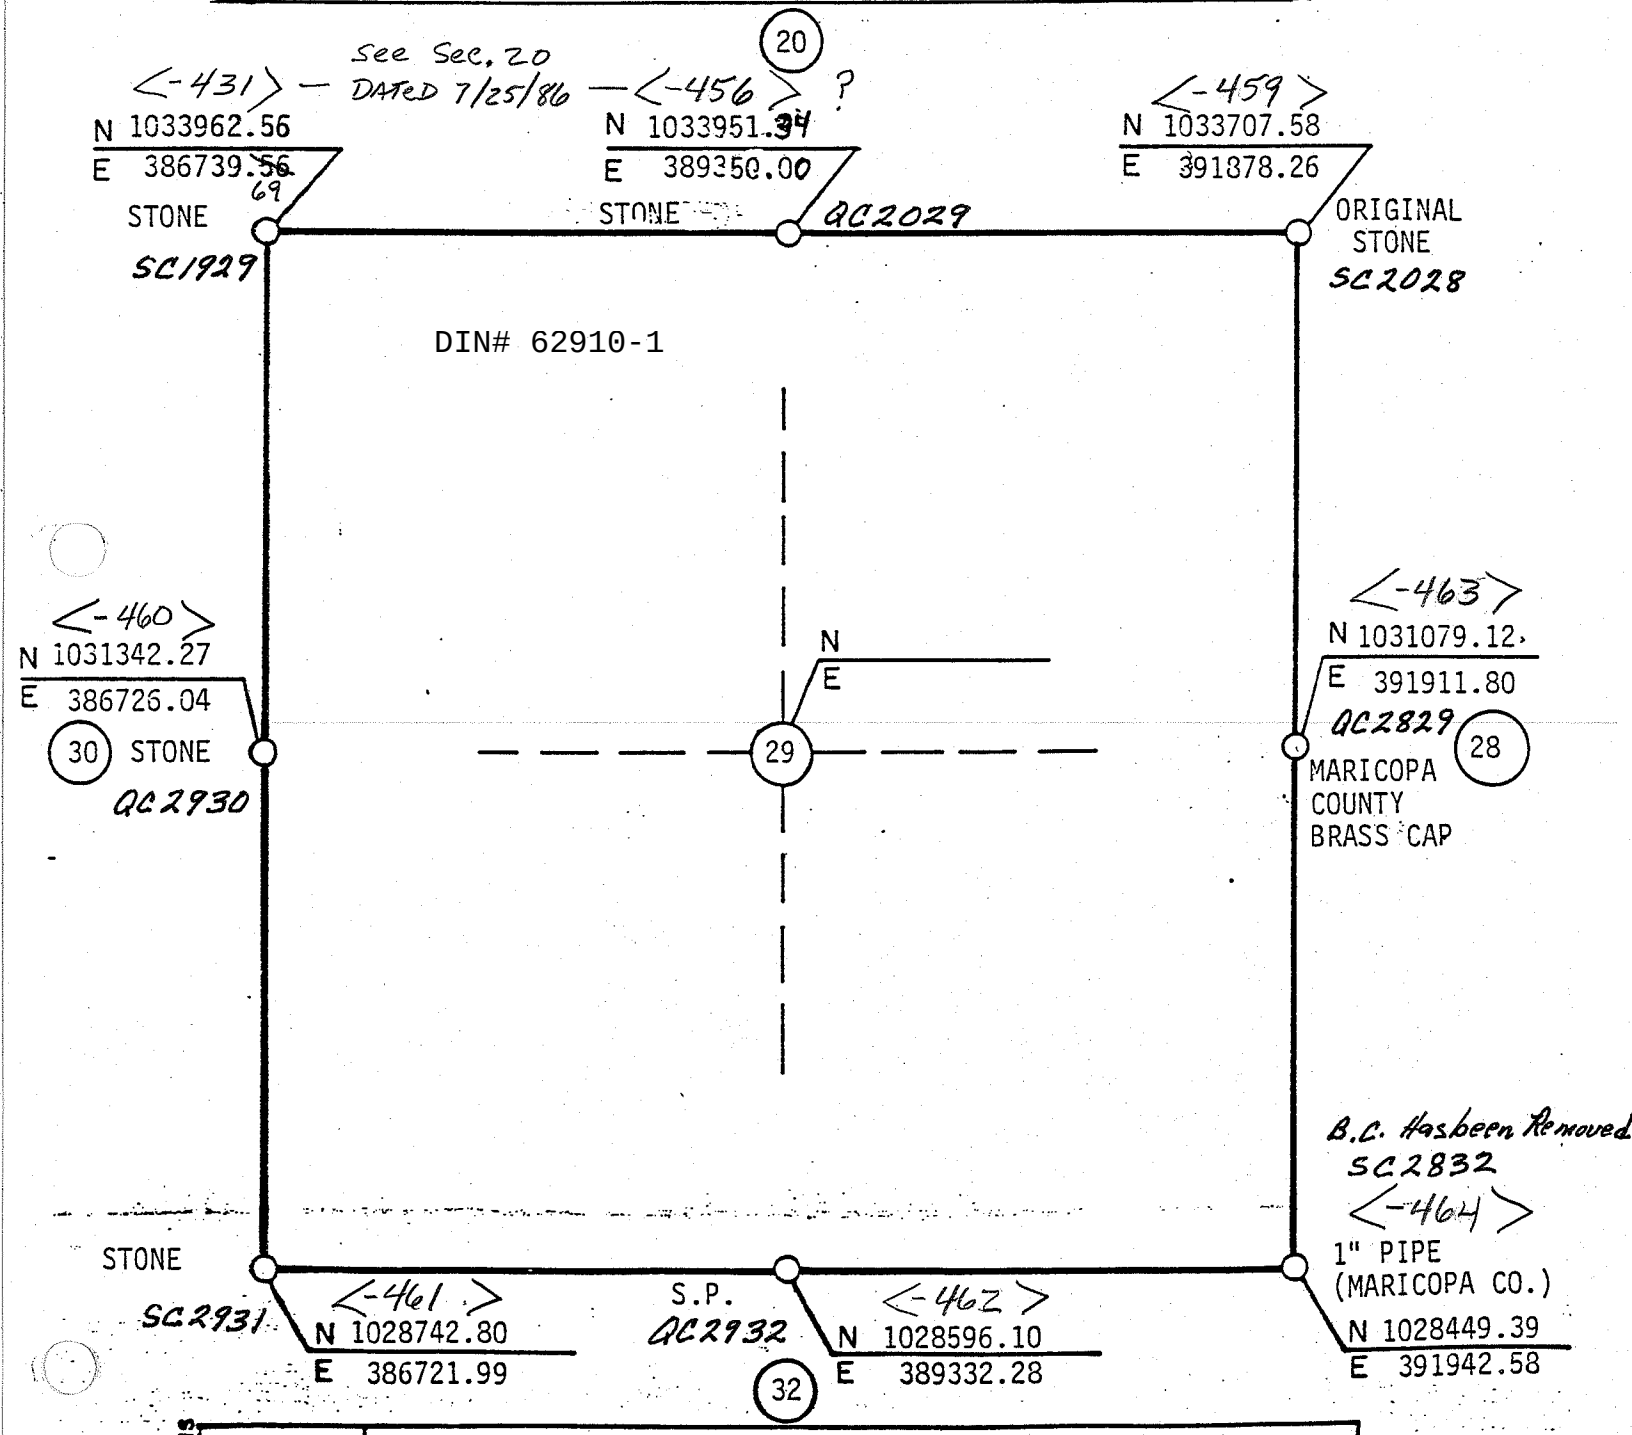

REVISIONS		
	3-22-85	Changed Coordinates and Description of N½

ALL BEARINGS AND DISTANCES ARE GRID