BUREAU OF RECLAMATION
ARIZONA PROJECTS OFFICE

BY	DATE	FEATURE
Stolsig	6-07-85	S.R.I.R distribution Pipe Line

NW¼ S1	2 N	5 E	G.S.R.M.
SECTION	TOWNSHIP	RANGE	

ARIZONA STATE PLANE COORDINATES central ZONE

GRID FACTOR 0.999835 MEAN ELEVATION 1425

FIELD BOOKS 330-344-06.04.01.08- 2

DIN# 63008-1

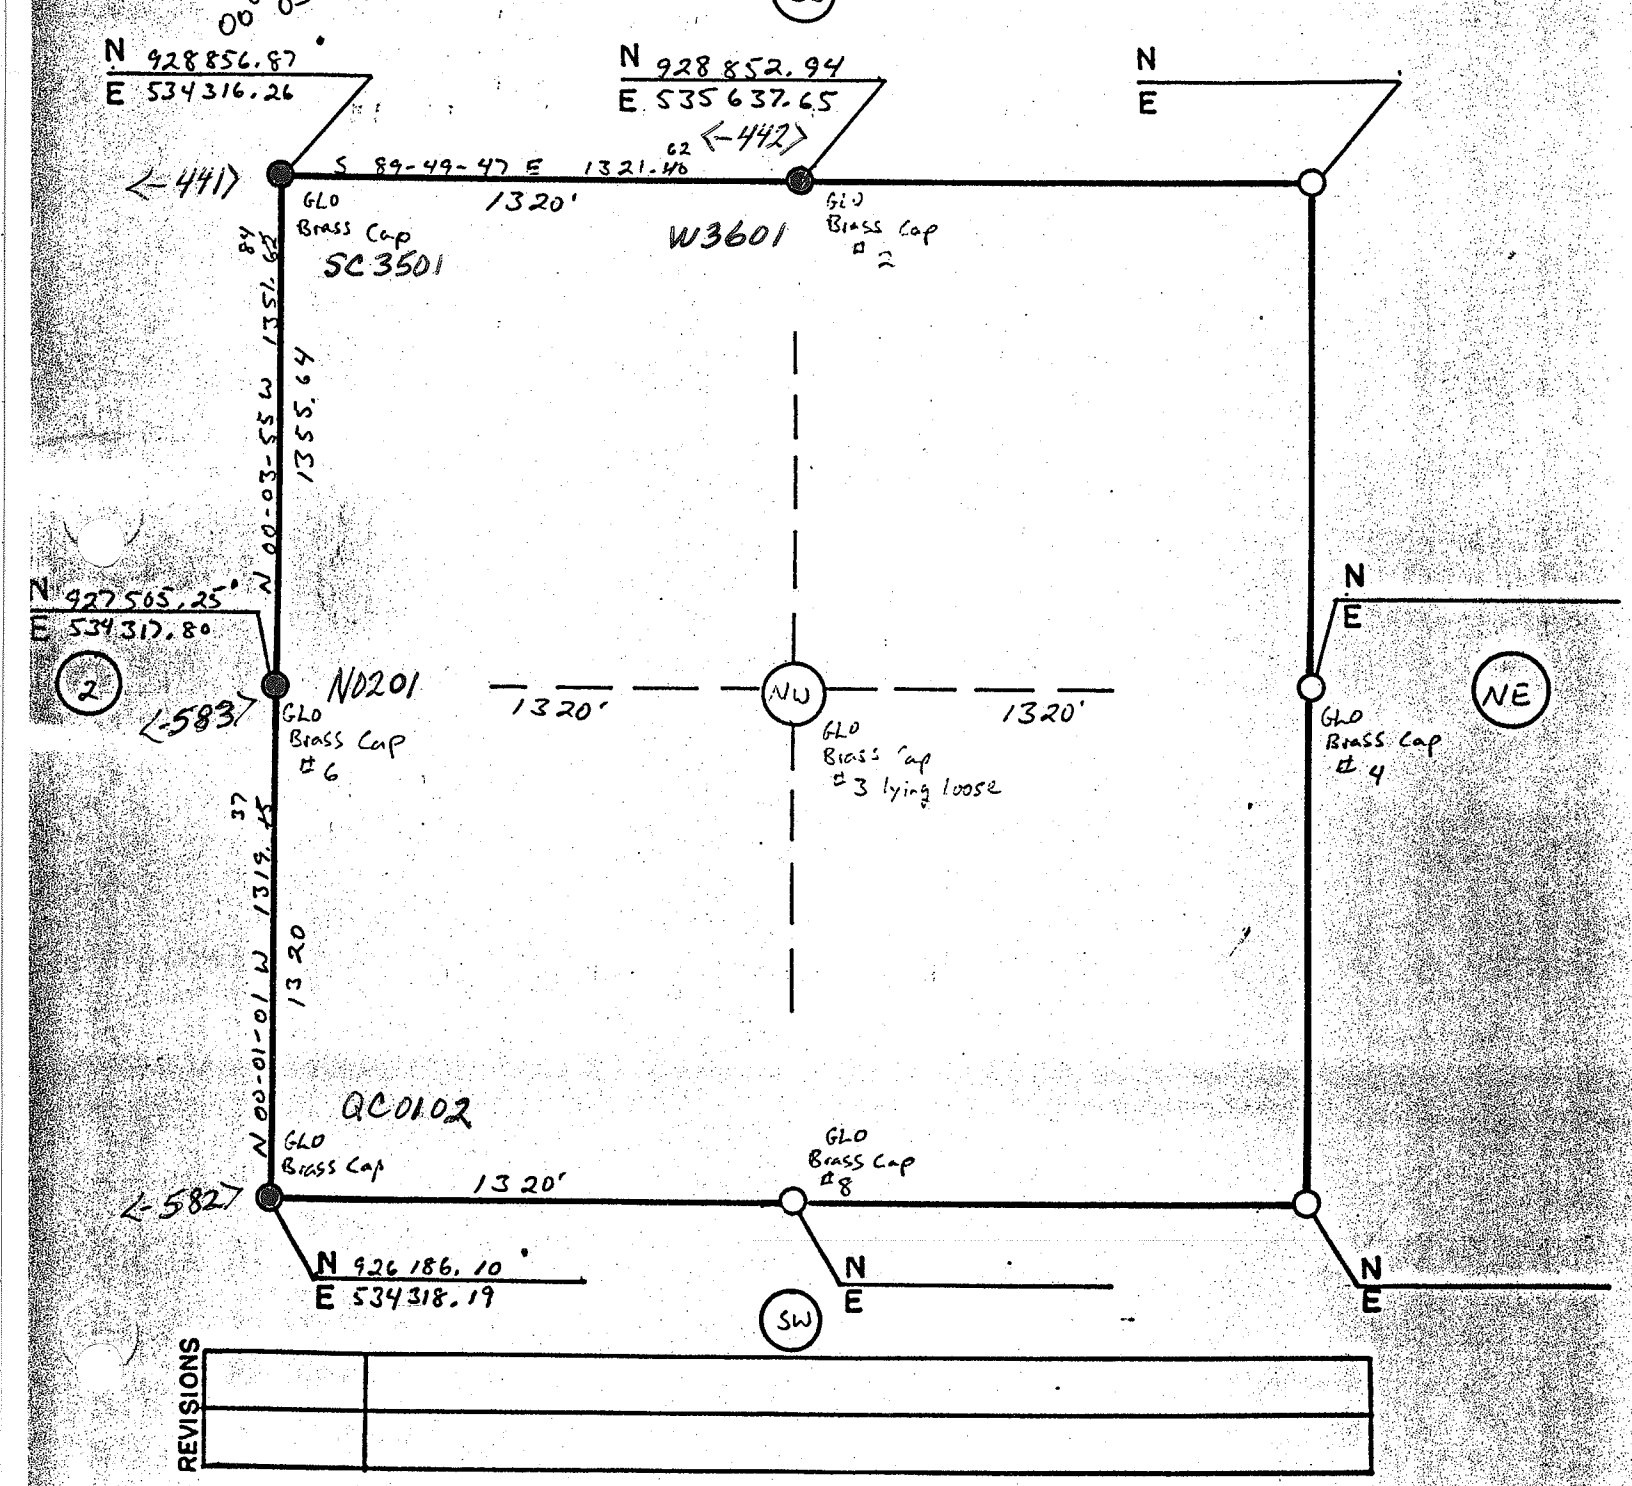

REVISIONS

ALL BEARINGS AND DISTANCES ARE GRID