BUREAU OF RECLAMATION

ARIZONA PROJECTS OFFICE

BY	DATE	FEATURE
Stolsia	6-07-85	S.R.I.R distribution Pipe Line

SW ¼ S1 — SECTION
2 N — TOWNSHIP
5 E — RANGE
G.S.R.M.

ARIZONA STATE PLANE COORDINATES Central ZONE

GRID FACTOR 0.999835 MEAN ELEVATION 1400

FIELD BOOKS 330-344-06.04.01.08- 2

330-344-06.04.00.04-6 DIN# 63009-1

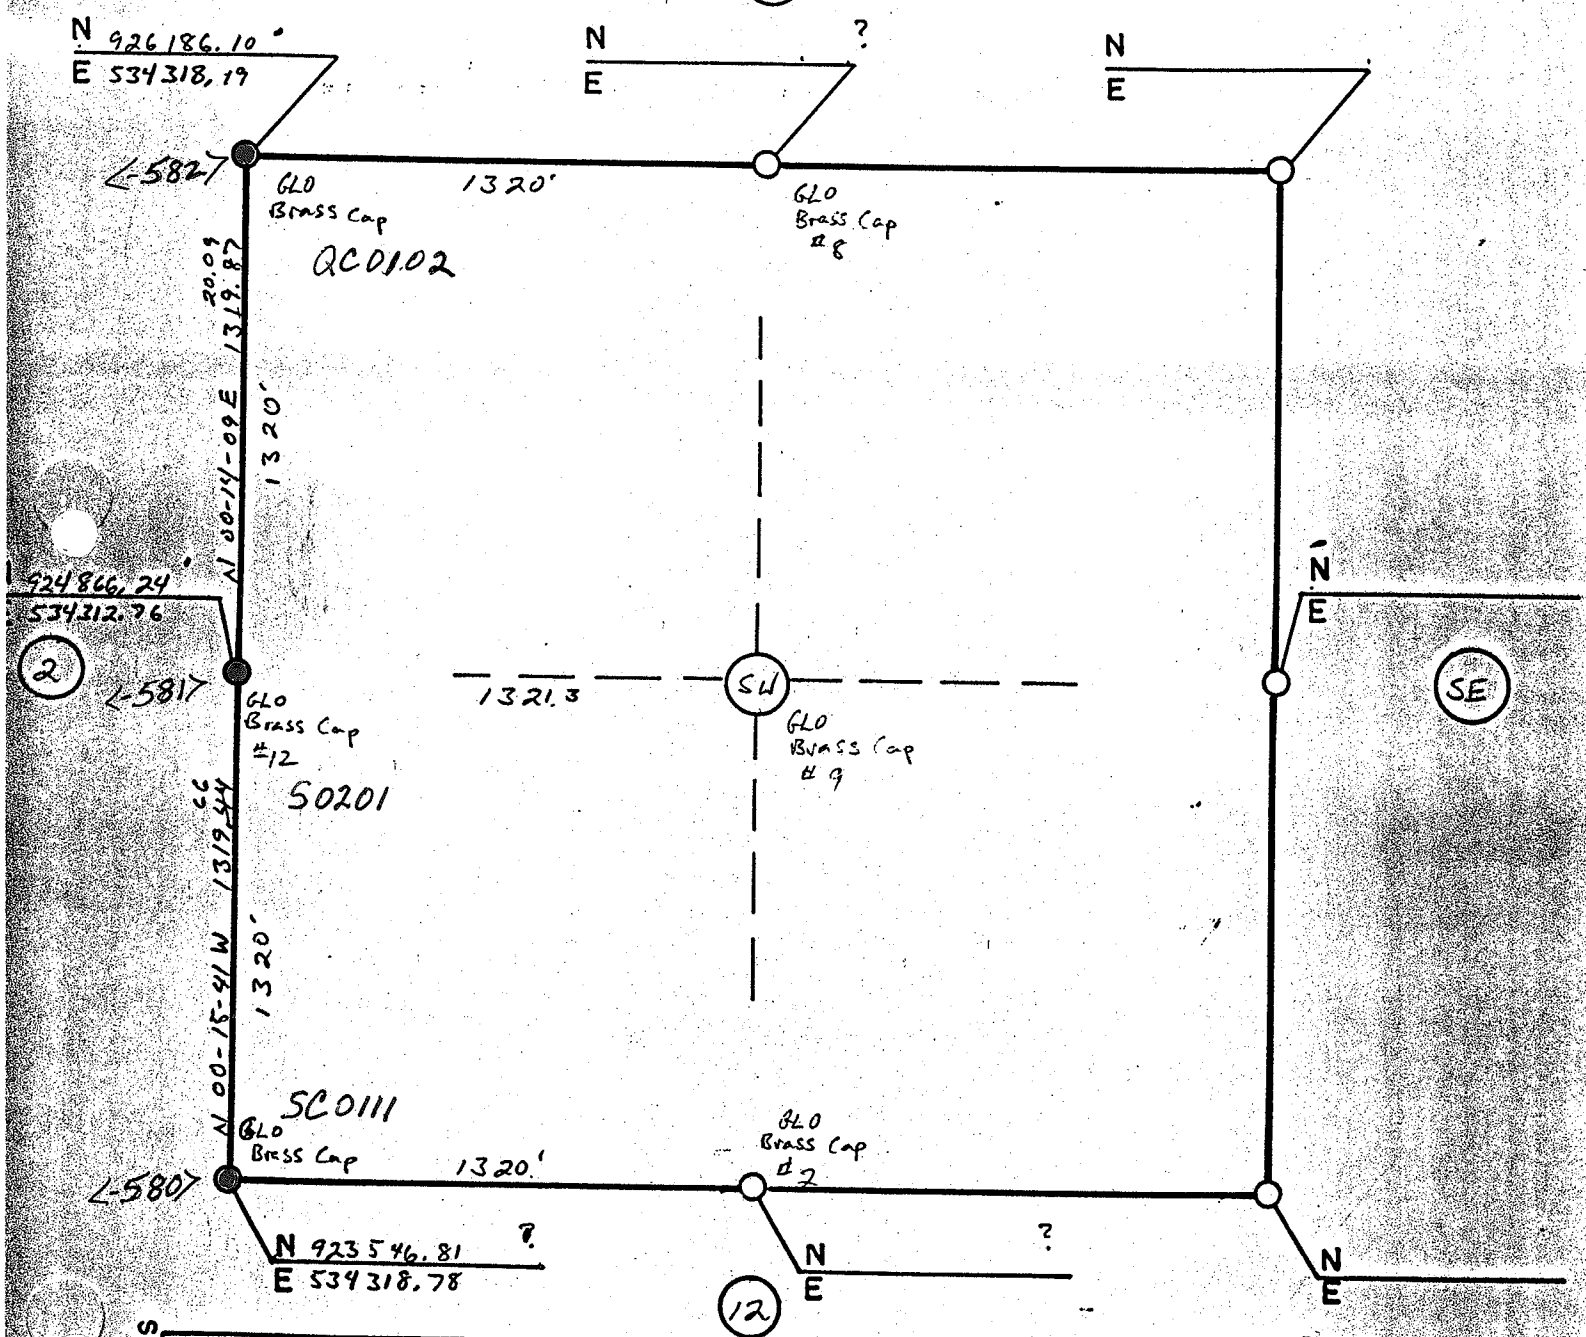

REVISIONS

ALL BEARINGS AND DISTANCES ARE GRID