BUREAU OF RECLAMATION

ARIZONA PROJECTS OFFICE

BY	DATE	FEATURE
Stolsig	6-15-85	S.R.I.R distribution Pipe Line

NE¼ S8 — SECTION
2N — TOWNSHIP
5E — RANGE
G.S.R.M.

ARIZONA STATE PLANE COORDINATES Central ZONE

GRID FACTOR 0.999835 MEAN ELEVATION 1298

FIELD BOOKS 330-344-06.04.01.08-1

330-344-06.04.00.02-2

DIN# 63011-1

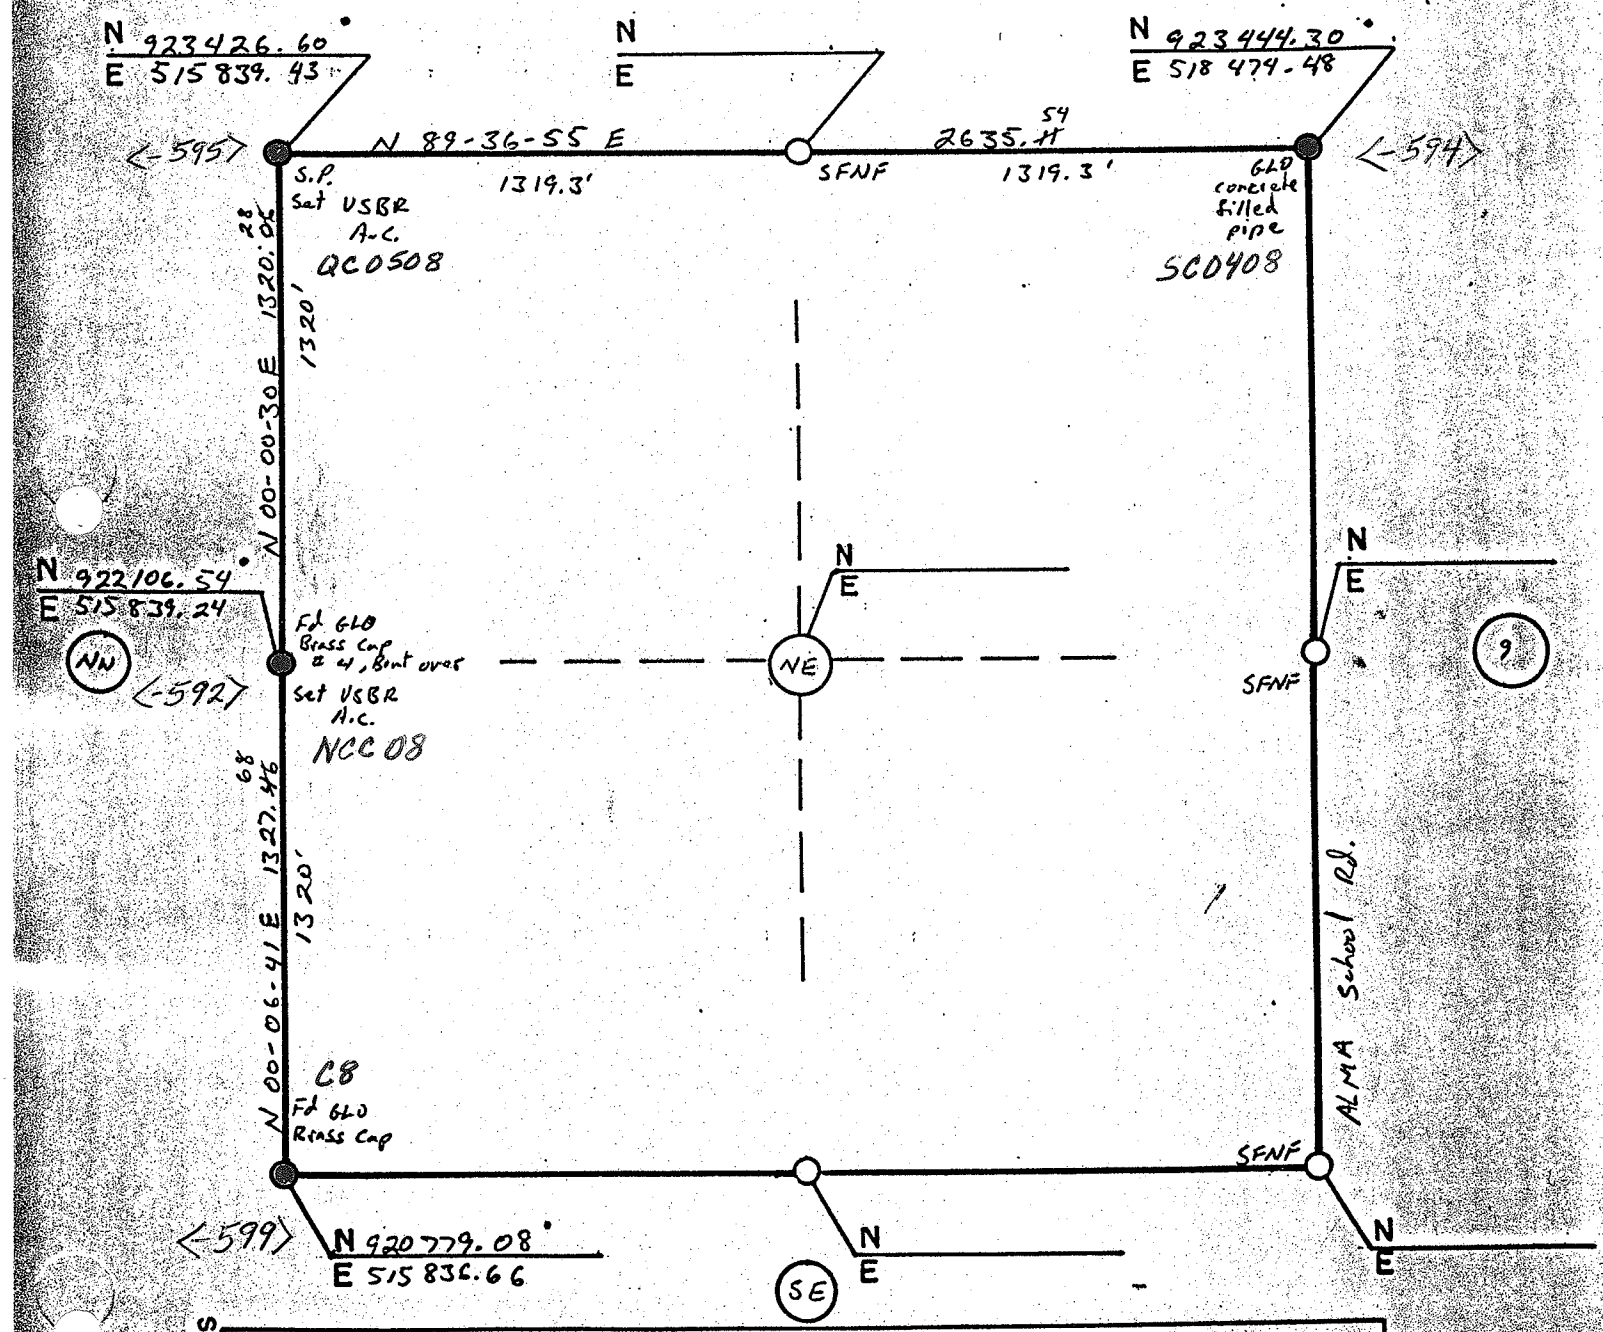

REVISIONS

ALL BEARINGS AND DISTANCES ARE GRID