BUREAU OF RECLAMATION

ARIZONA PROJECTS OFFICE

BY	DATE	FEATURE
Stolsig	7-16-85	S.R.I.R. Distribution Pipeline

SE 1/4 S8	2 N	5 E	G.S.R.M.
SECTION	TOWNSHIP	RANGE	

ARIZONA STATE PLANE COORDINATES Central ZONE

GRID FACTOR 0.999835 MEAN ELEVATION 1285

FIELD BOOKS 330-344-06.04.01.08-1

330-344-06.04.00.01-1

DIN# 63013-1

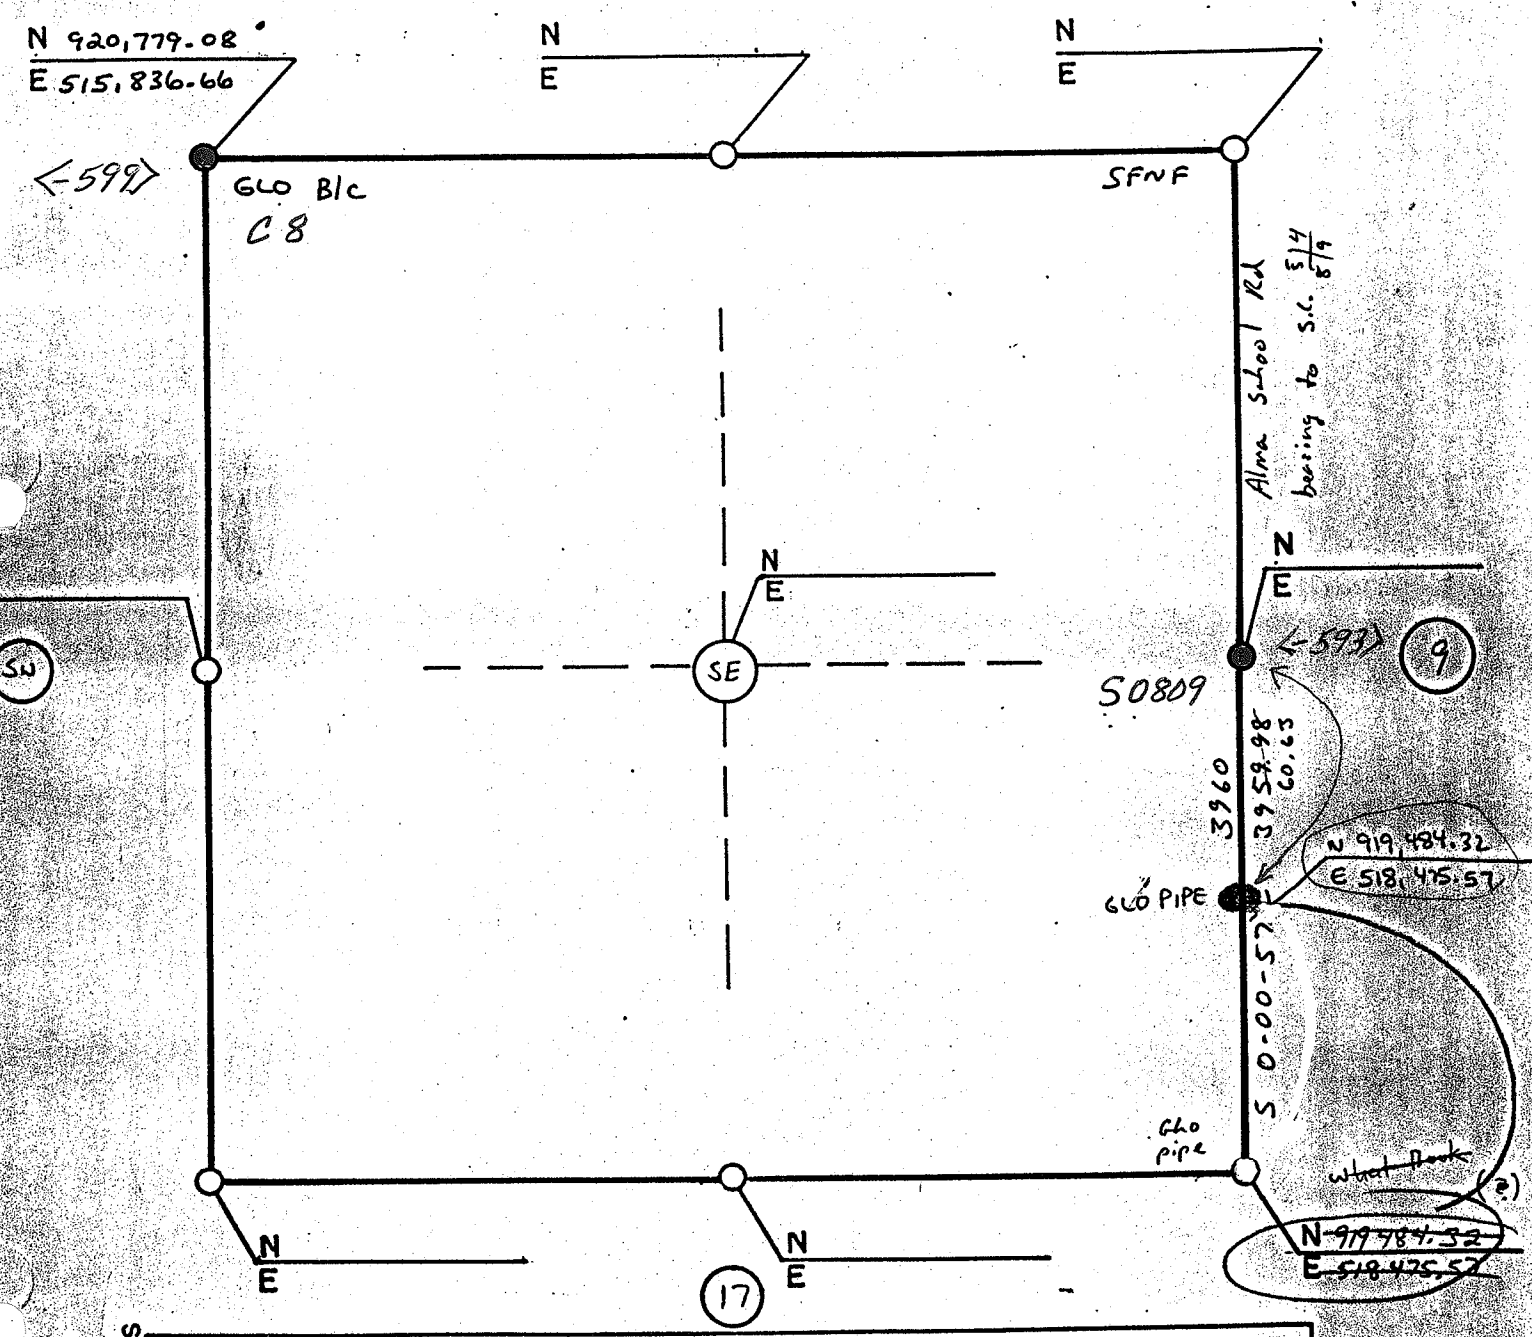

REVISIONS

ALL BEARINGS AND DISTANCES ARE GRID