BUREAU OF RECLAMATION

ARIZONA PROJECTS OFFICE

BY	DATE	FEATURE
Stolsig	6-15-85	S.R.E.R distribution Pipe Line

NW 1/4 S9	2N	5E	G.S.R.M.
SECTION	TOWNSHIP	RANGE	

ARIZONA STATE PLANE COORDINATES Central ZONE

GRID FACTOR 0.999835 MEAN ELEVATION 1310

FIELD BOOKS 330-344-06.04.01.08-1

DIN# 63015-1

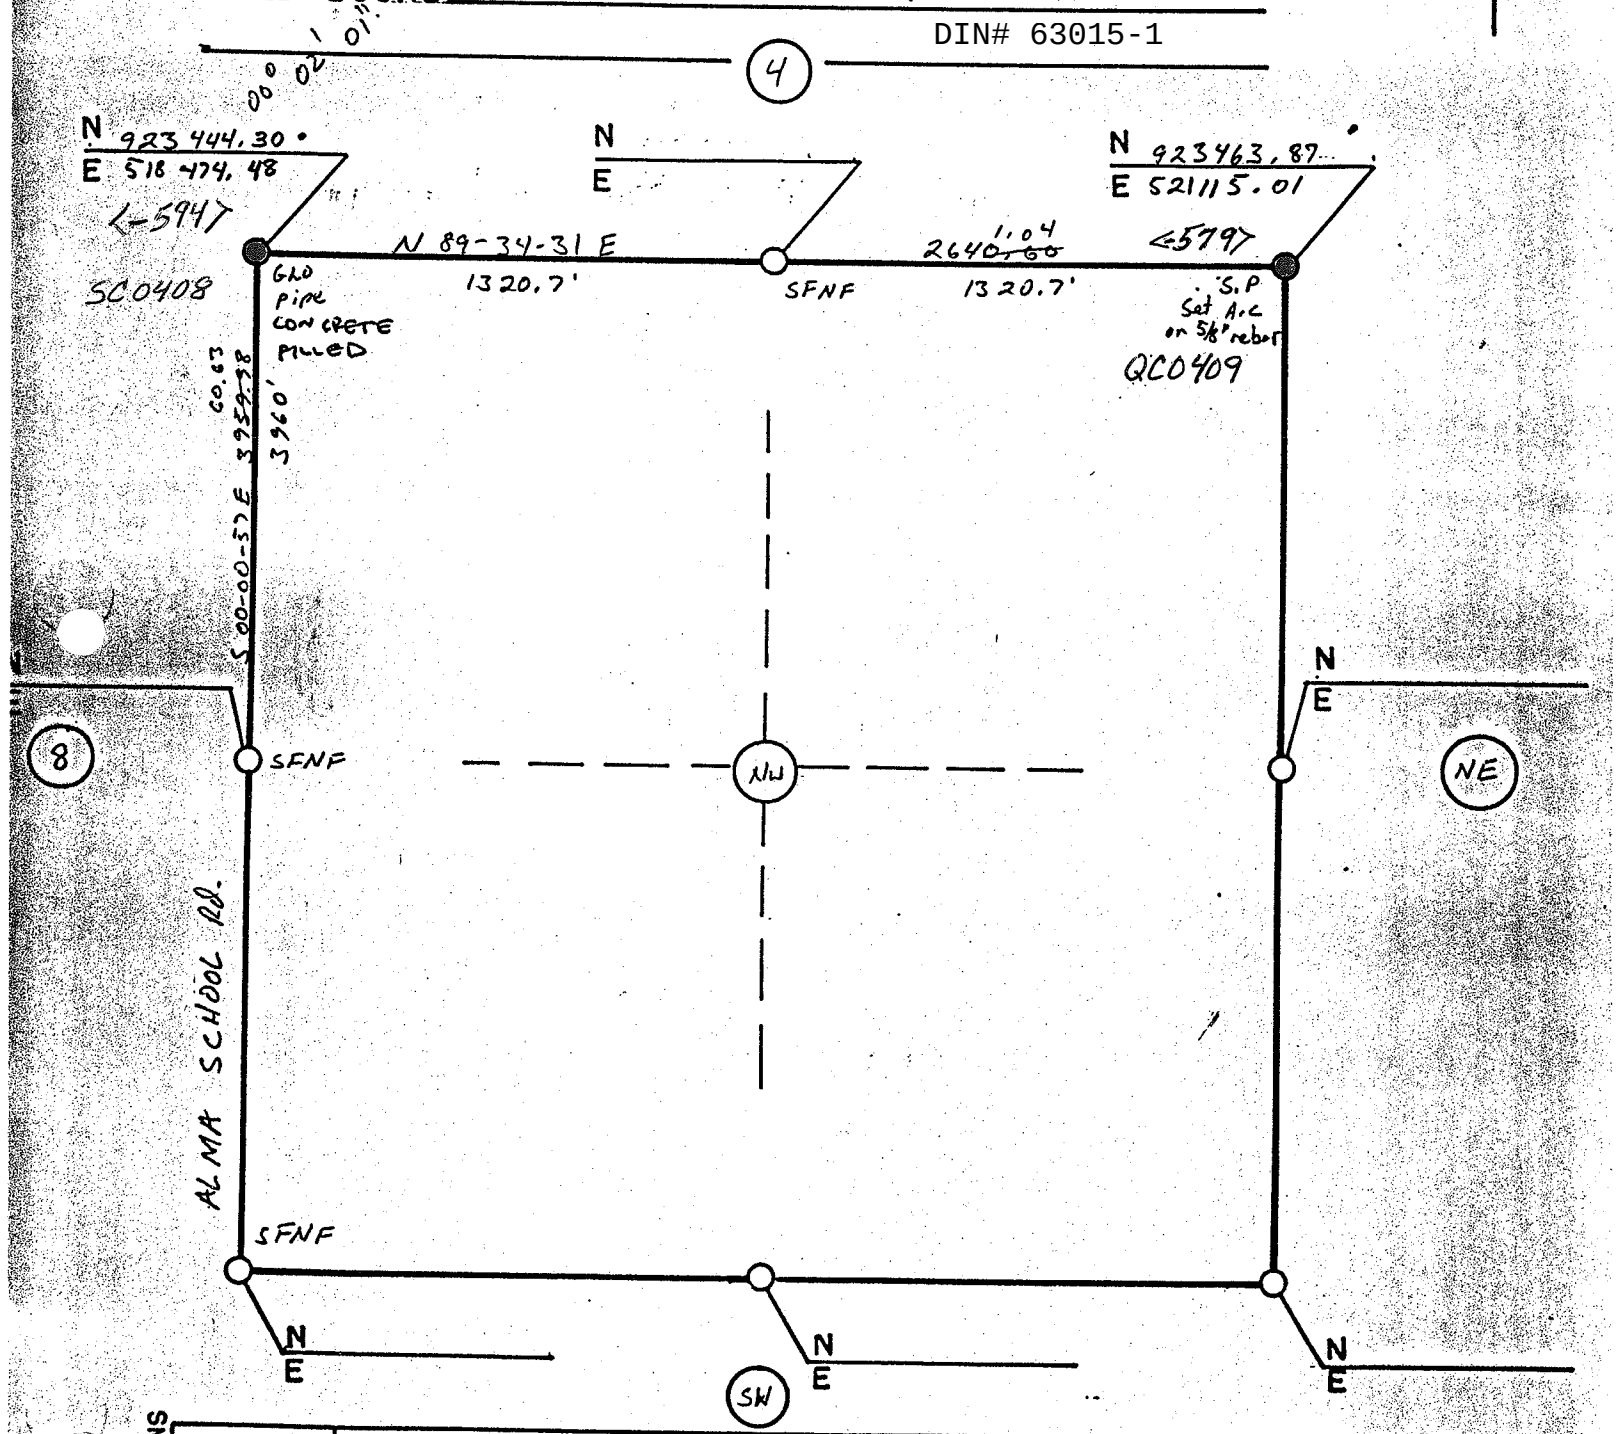

REVISIONS	

ALL BEARINGS AND DISTANCES ARE GRID