# BUREAU OF RECLAMATION
## ARIZONA PROJECTS OFFICE

| BY | DATE | FEATURE |
|---|---|---|
| Stolsig | 6-15-85 | S.R.I.R distribution Pipe Line |

NE 1/4 S10 — SECTION
2N — TOWNSHIP
5E — RANGE
G.S.R.M.

ARIZONA STATE PLANE COORDINATES Central ZONE
GRID FACTOR 0.999835 MEAN ELEVATION 1348
FIELD BOOKS 330-344-06.04.01.08-1
330-344-06.04 / 330-344-06.04 (3) .00.01-1 / 00.04-6

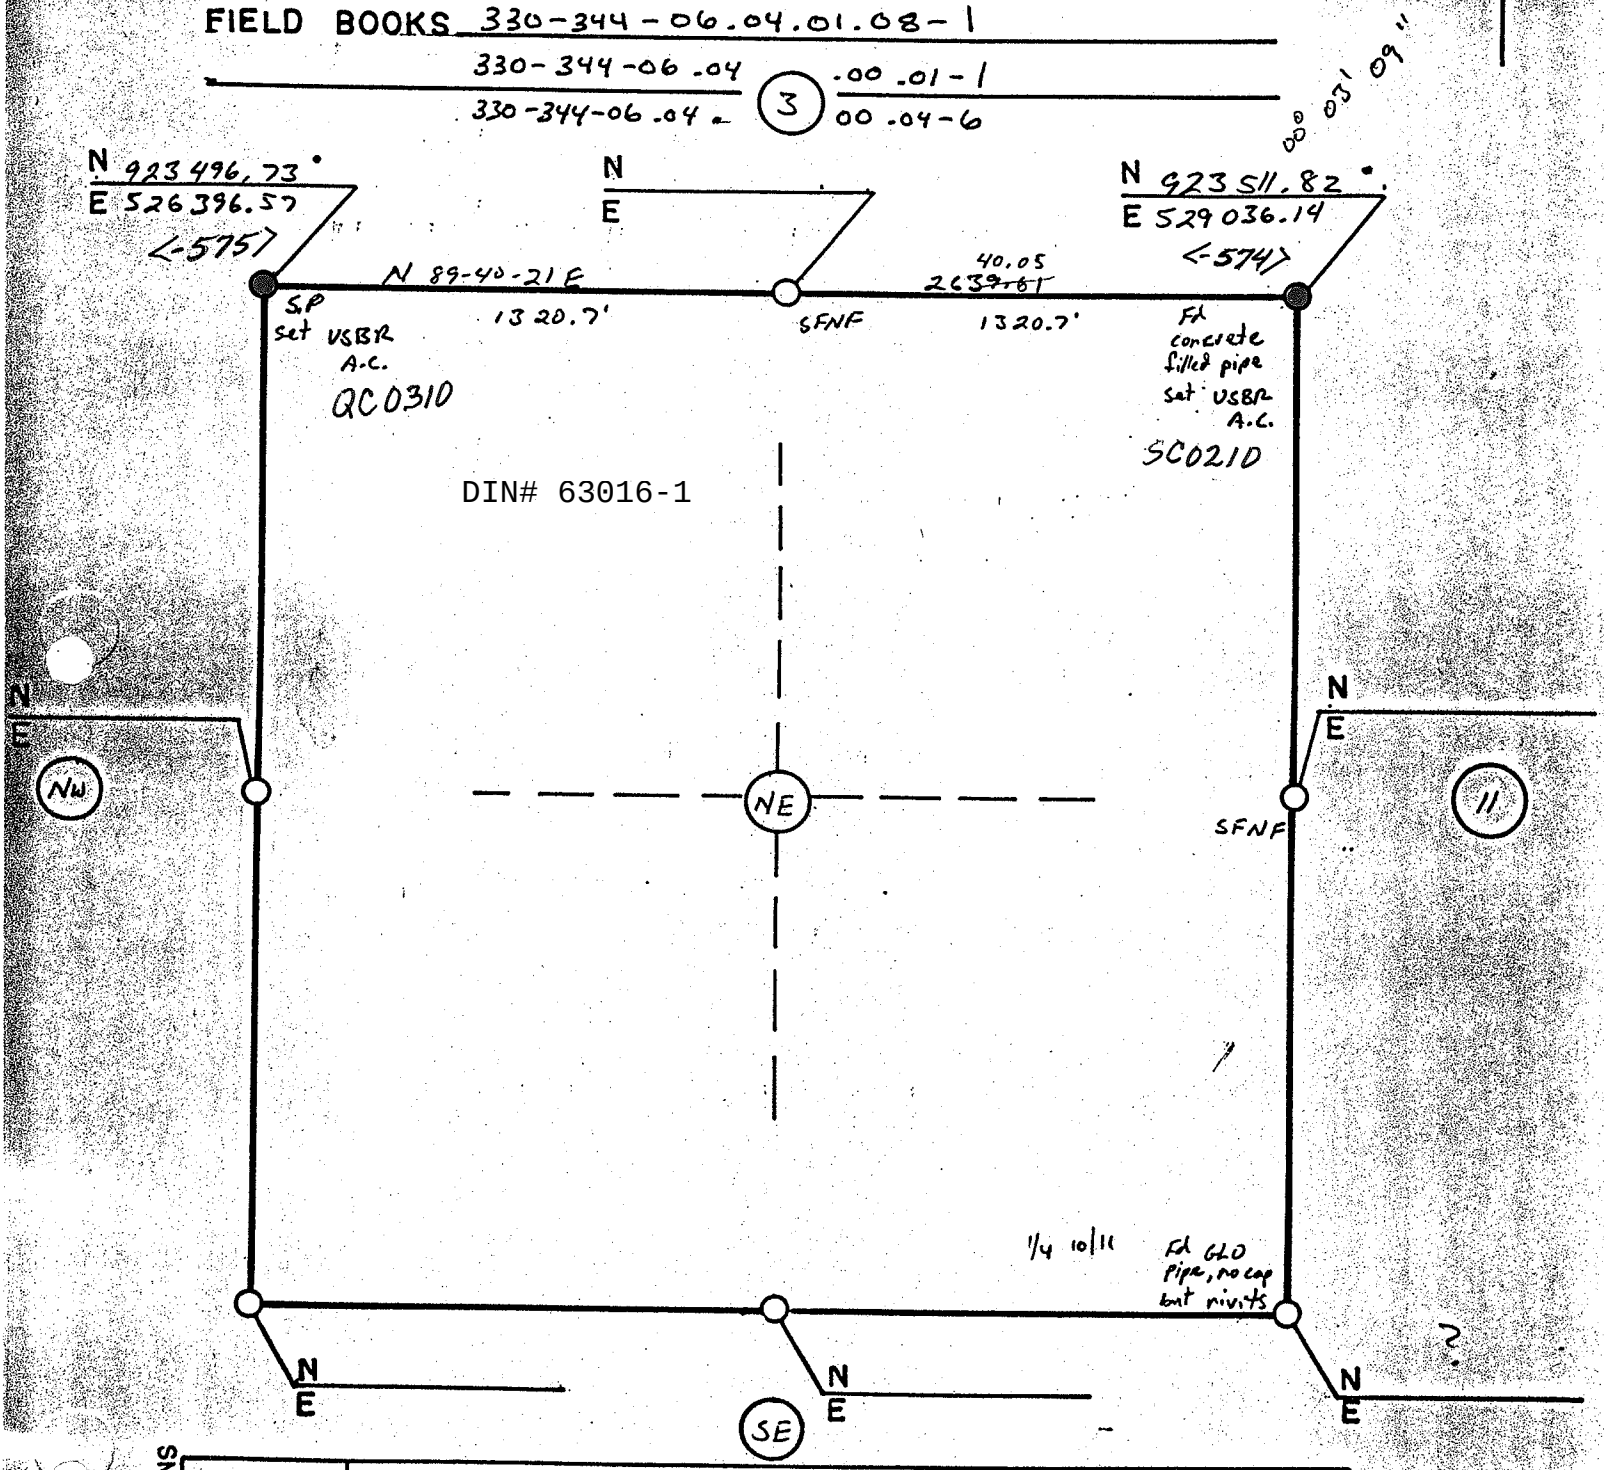


REVISIONS

ALL BEARINGS AND DISTANCES ARE GRID