BUREAU OF RECLAMATION

ARIZONA PROJECTS OFFICE

BY	DATE	FEATURE
Stolsig	6-15-85	S.R.I.R distribution Pipe Line

NW 1/4 S 13 — SECTION
2 N — TOWNSHIP
5 E — RANGE
G.S.R.M.

ARIZONA STATE PLANE COORDINATES Central ZONE

GRID FACTOR 0.999835 MEAN ELEVATION 1340

FIELD BOOKS 330-344-06.04.01.08-

330-344-06.04.00.01-1

DIN# 63022-1

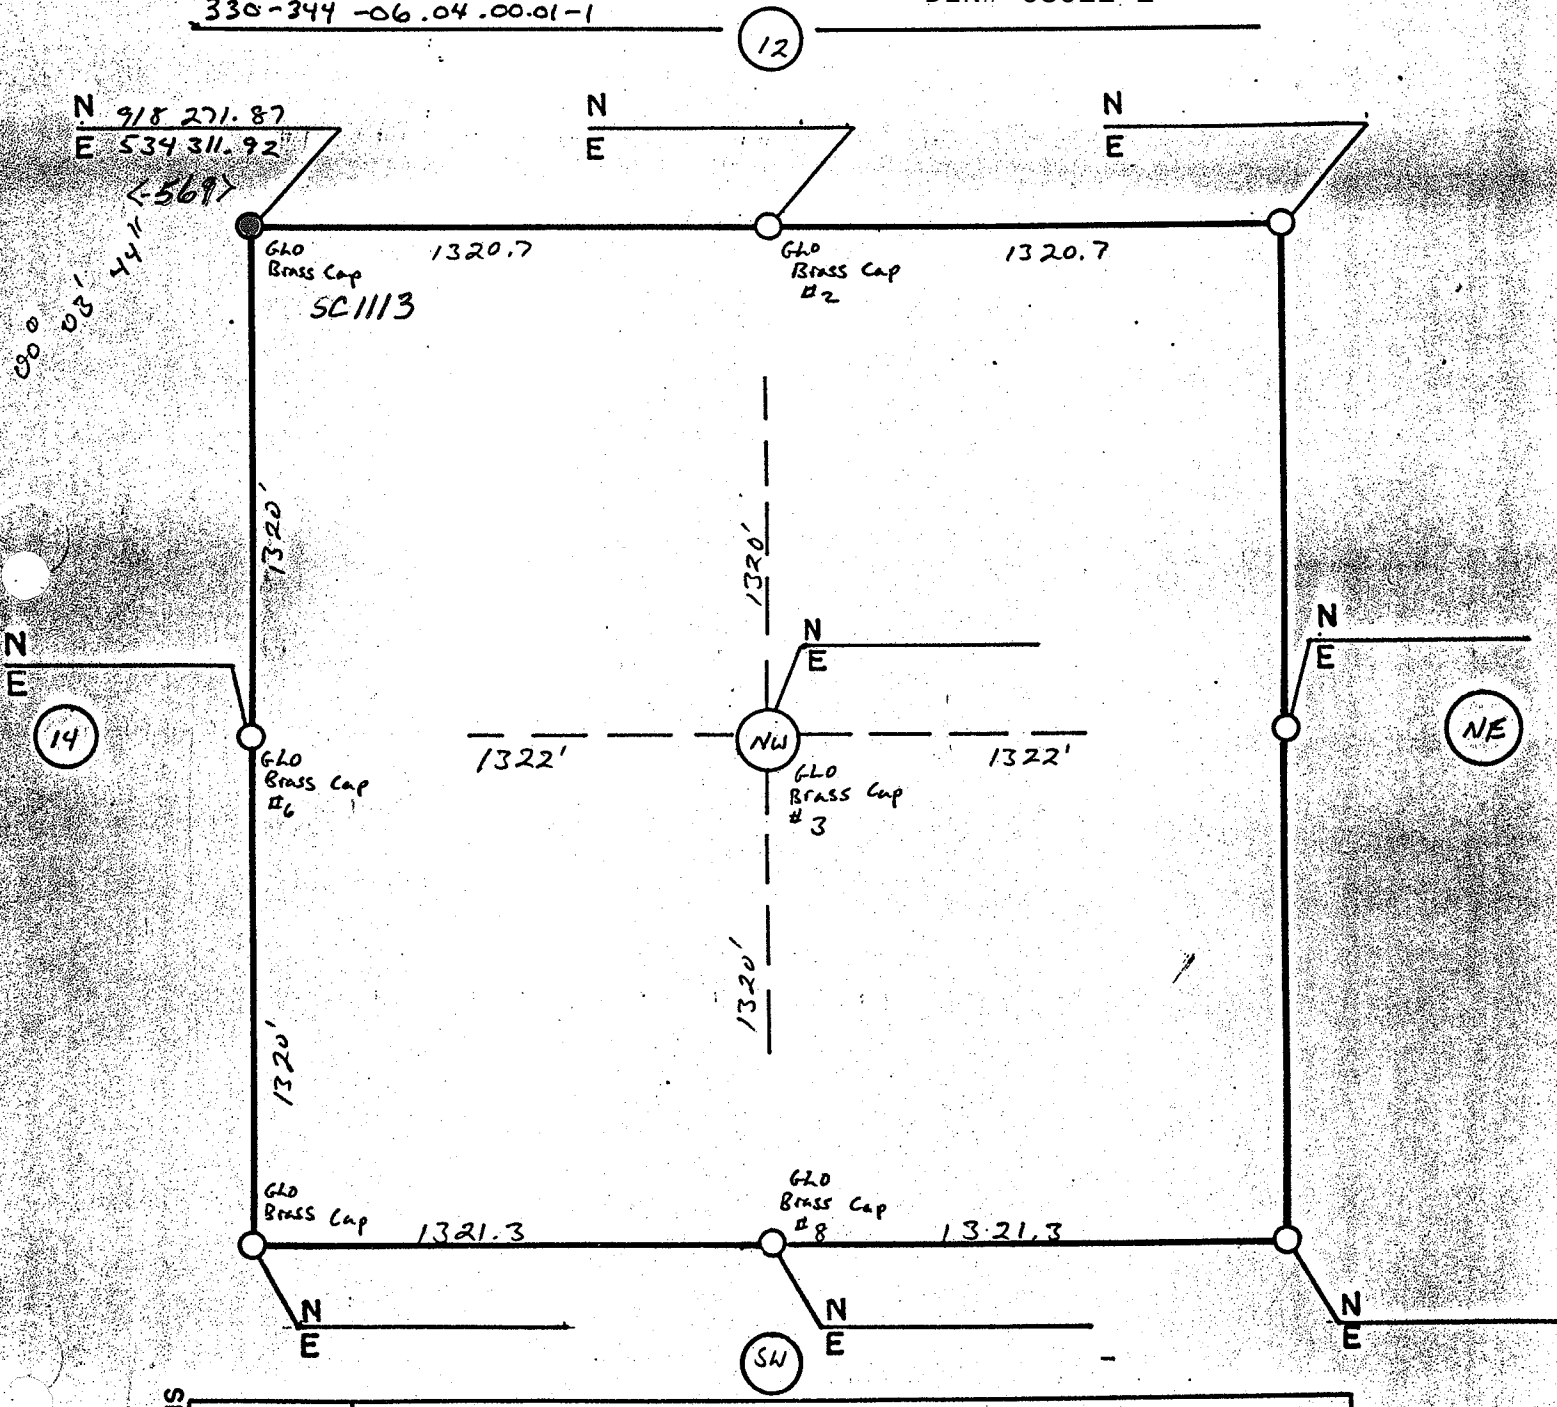

REVISIONS

ALL BEARINGS AND DISTANCES ARE GRID