BUREAU OF RECLAMATION
ARIZONA PROJECTS OFFICE

BY	DATE	FEATURE
Stolsig	6-15-85	S.R.I.R distribution Pipe Line

SW 1/4 S 13 — SECTION
2N — TOWNSHIP
5E — RANGE
G.S.R.M.

ARIZONA STATE PLANE COORDINATES Central ZONE
GRID FACTOR 0.999835 MEAN ELEVATION 1315
FIELD BOOKS 330-344-06.04-01.08-

DIN# 63023-1

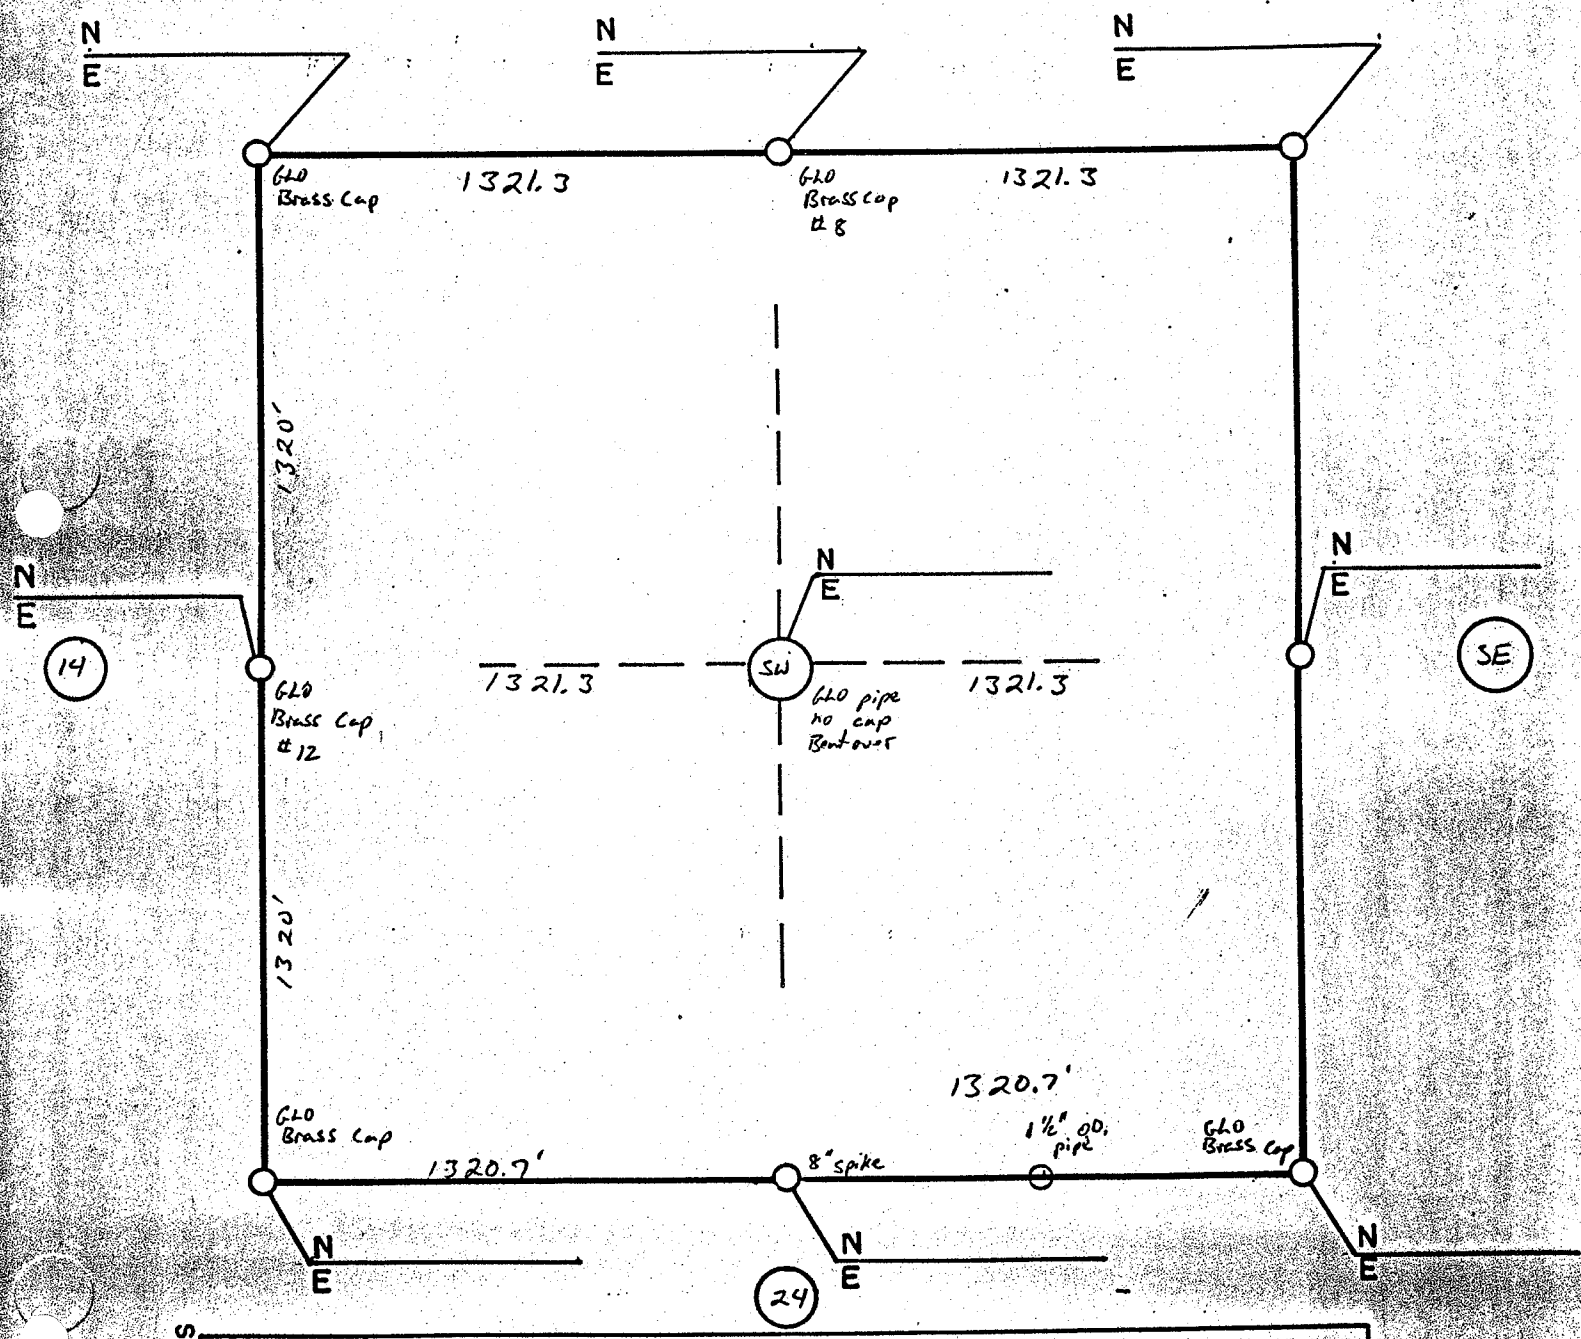

REVISIONS	

ALL BEARINGS AND DISTANCES ARE GRID