BUREAU OF RECLAMATION

ARIZONA PROJECTS OFFICE

BY	DATE	FEATURE
Stolsig	6-15-85	S.R.I.R distribution Pipe Line

NE¼ S23	2N	5E	G.S.R.M.
SECTION	TOWNSHIP	RANGE	

ARIZONA STATE PLANE COORDINATES Central ZONE

GRID FACTOR 0.999829 MEAN ELEVATION 1300

FIELD BOOKS 330-344-06.04.01.08-1

DIN# 63025-1

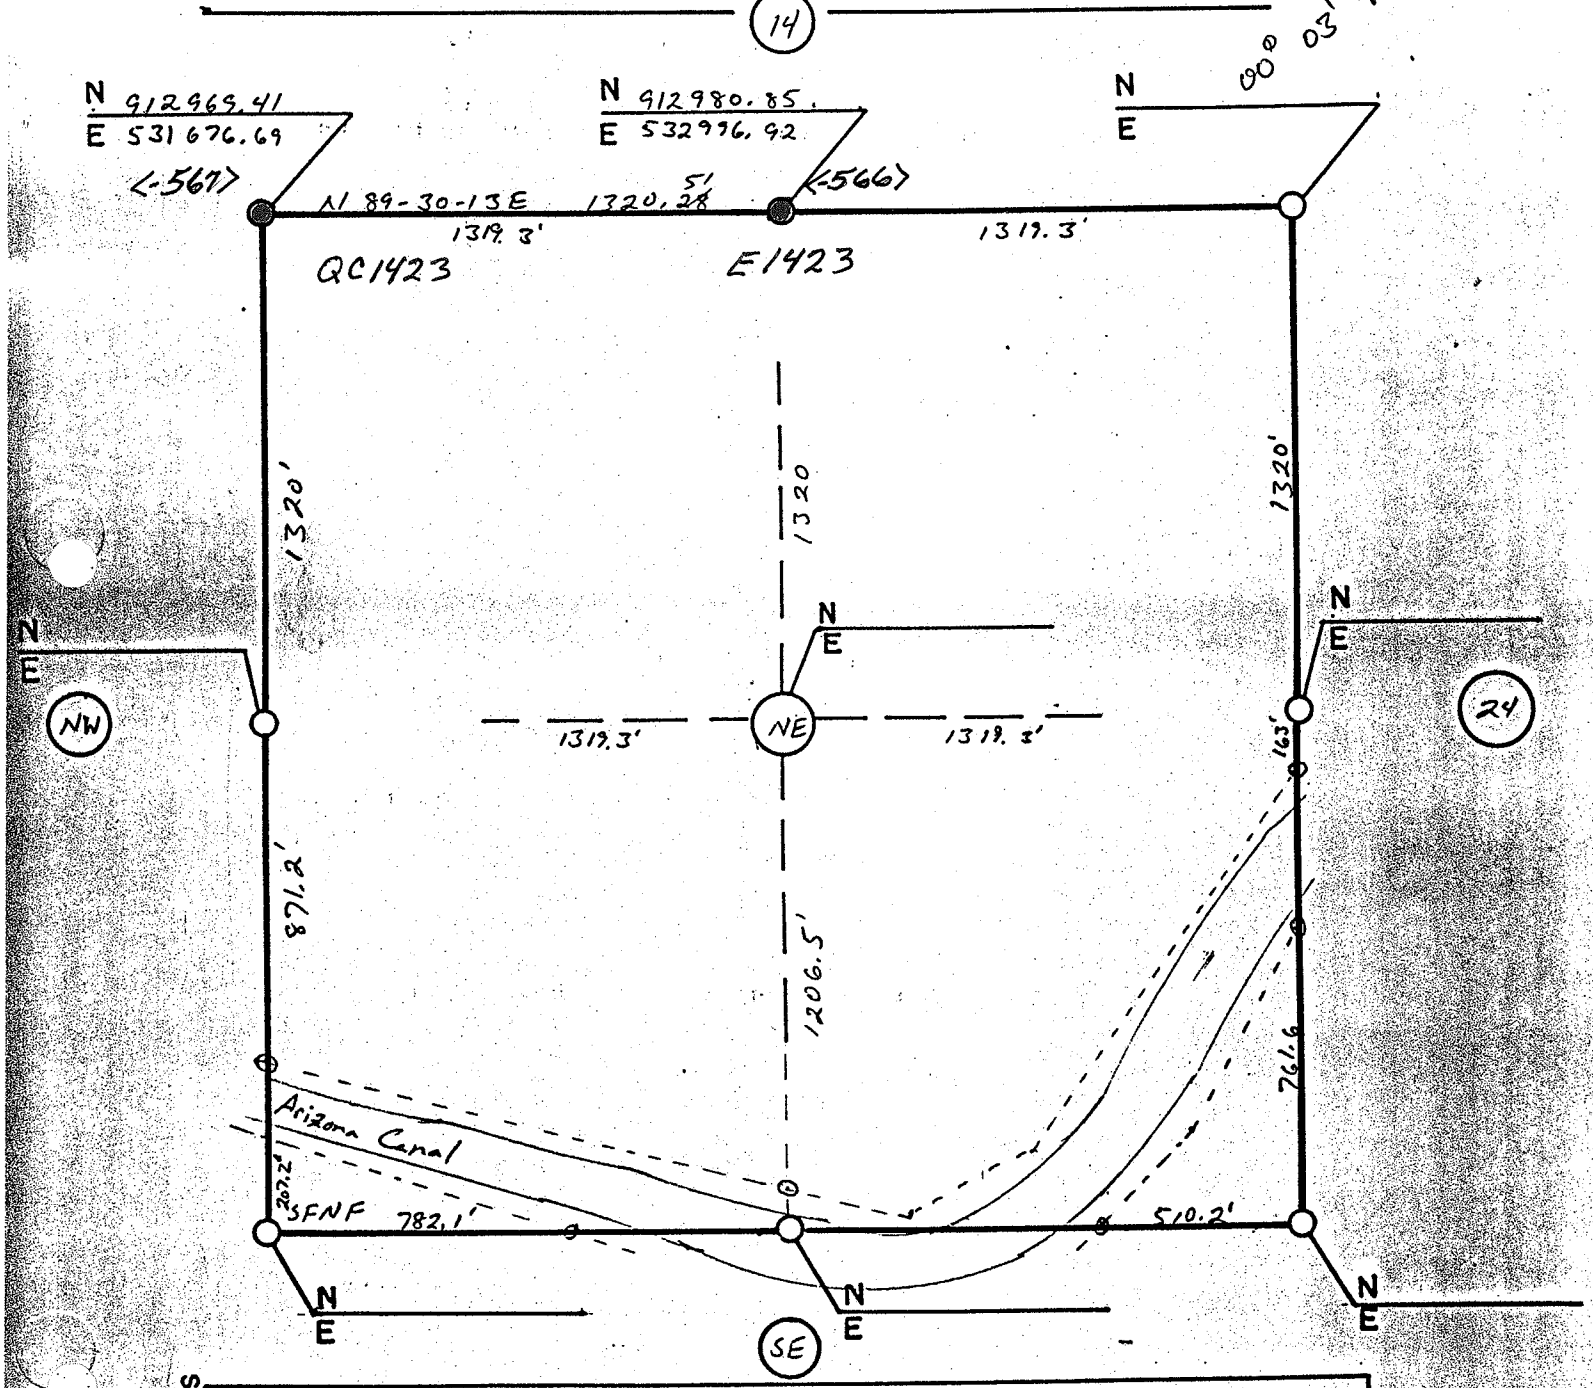

REVISIONS

ALL BEARINGS AND DISTANCES ARE GRID