7-1654 (7-73)
Bureau of Reclamation

COMPUTATION SHEET

BY	DATE	PROJECT	SHEET ___ OF ___
GM Tuttle	9/12/83	Central Arizona Project	
CHKD BY	DATE	FEATURE	
		ED-2 115kv Transmission Line ROW & Access Road	

DETAILS
Determination of the West "1/16" Line of Section 28 T7SR9E G&SRM

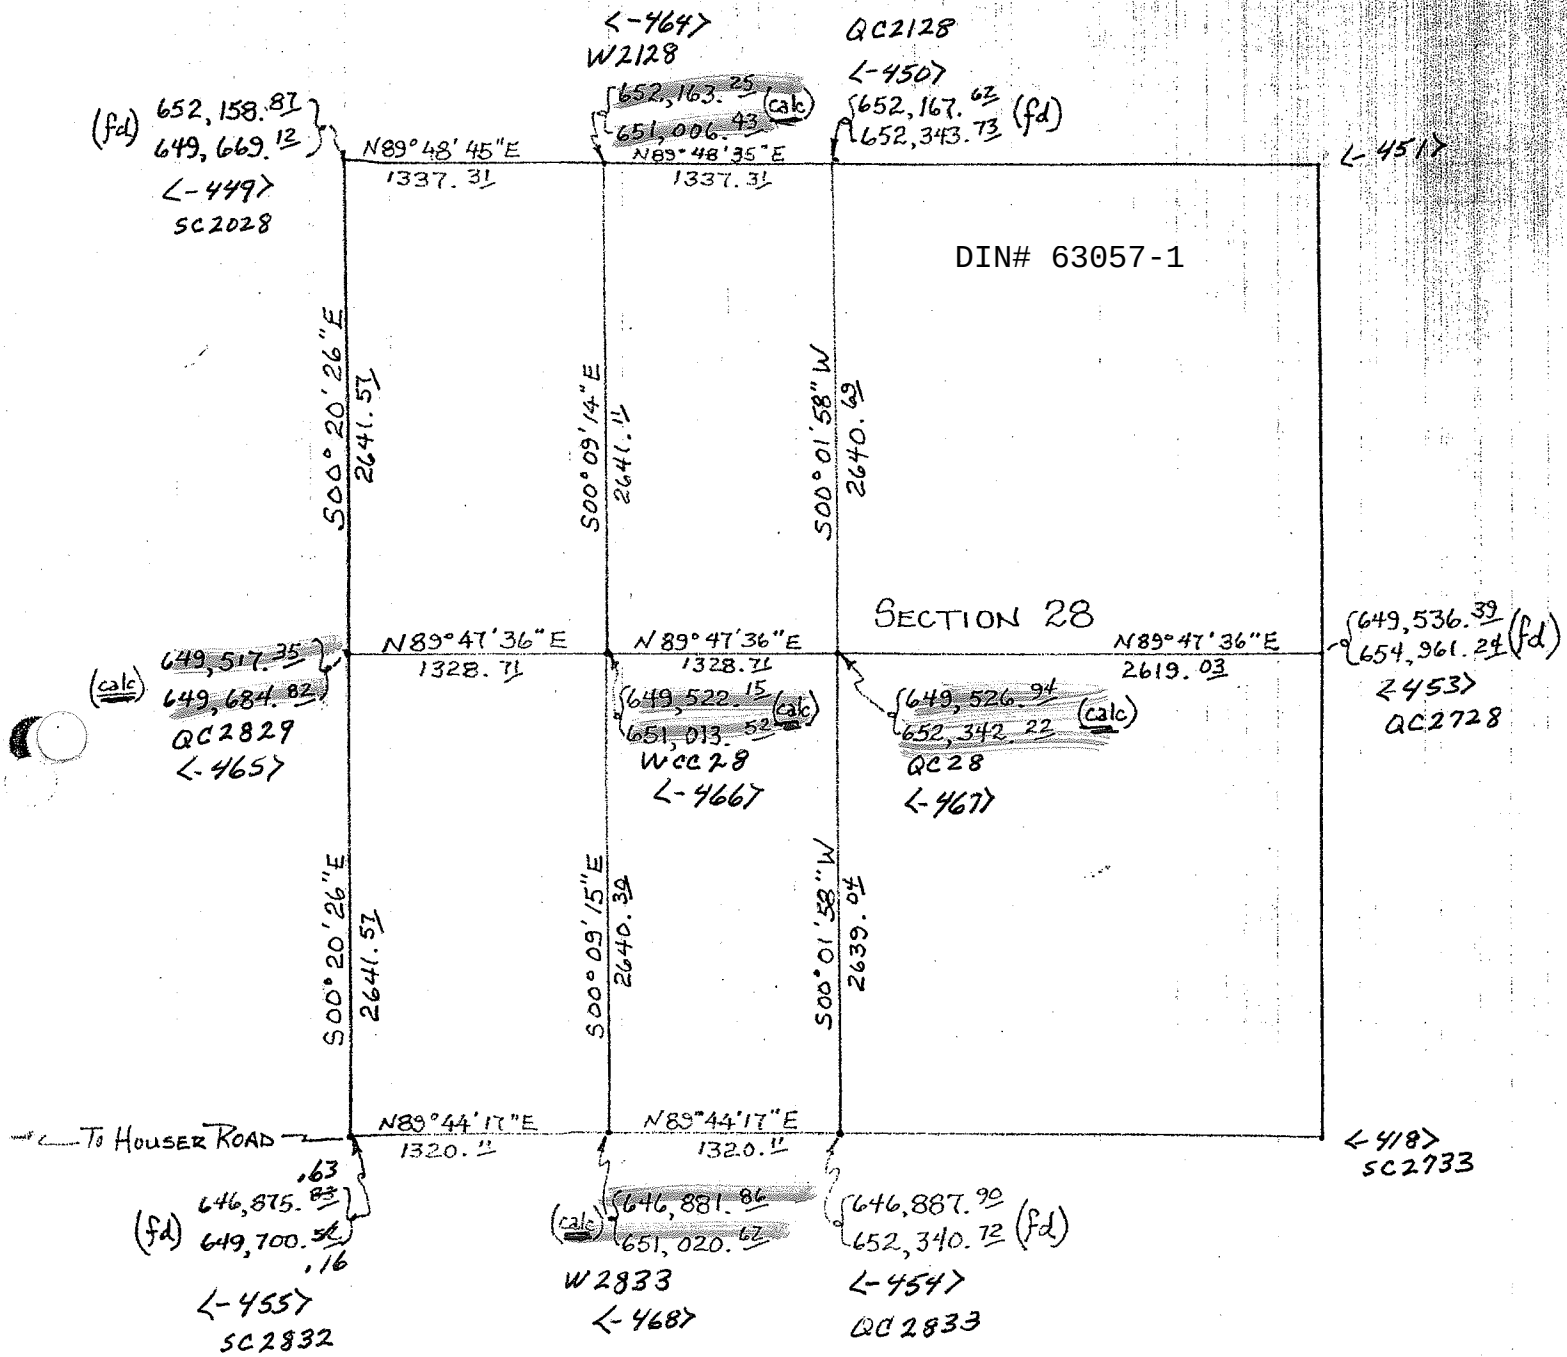

NOTE: All Distances, Bearings & Coordinates are Arizona State Plane Grid

[Grid Factor = 0.999849070]

[(calc) = location calculated
(fd) = corner found in field]