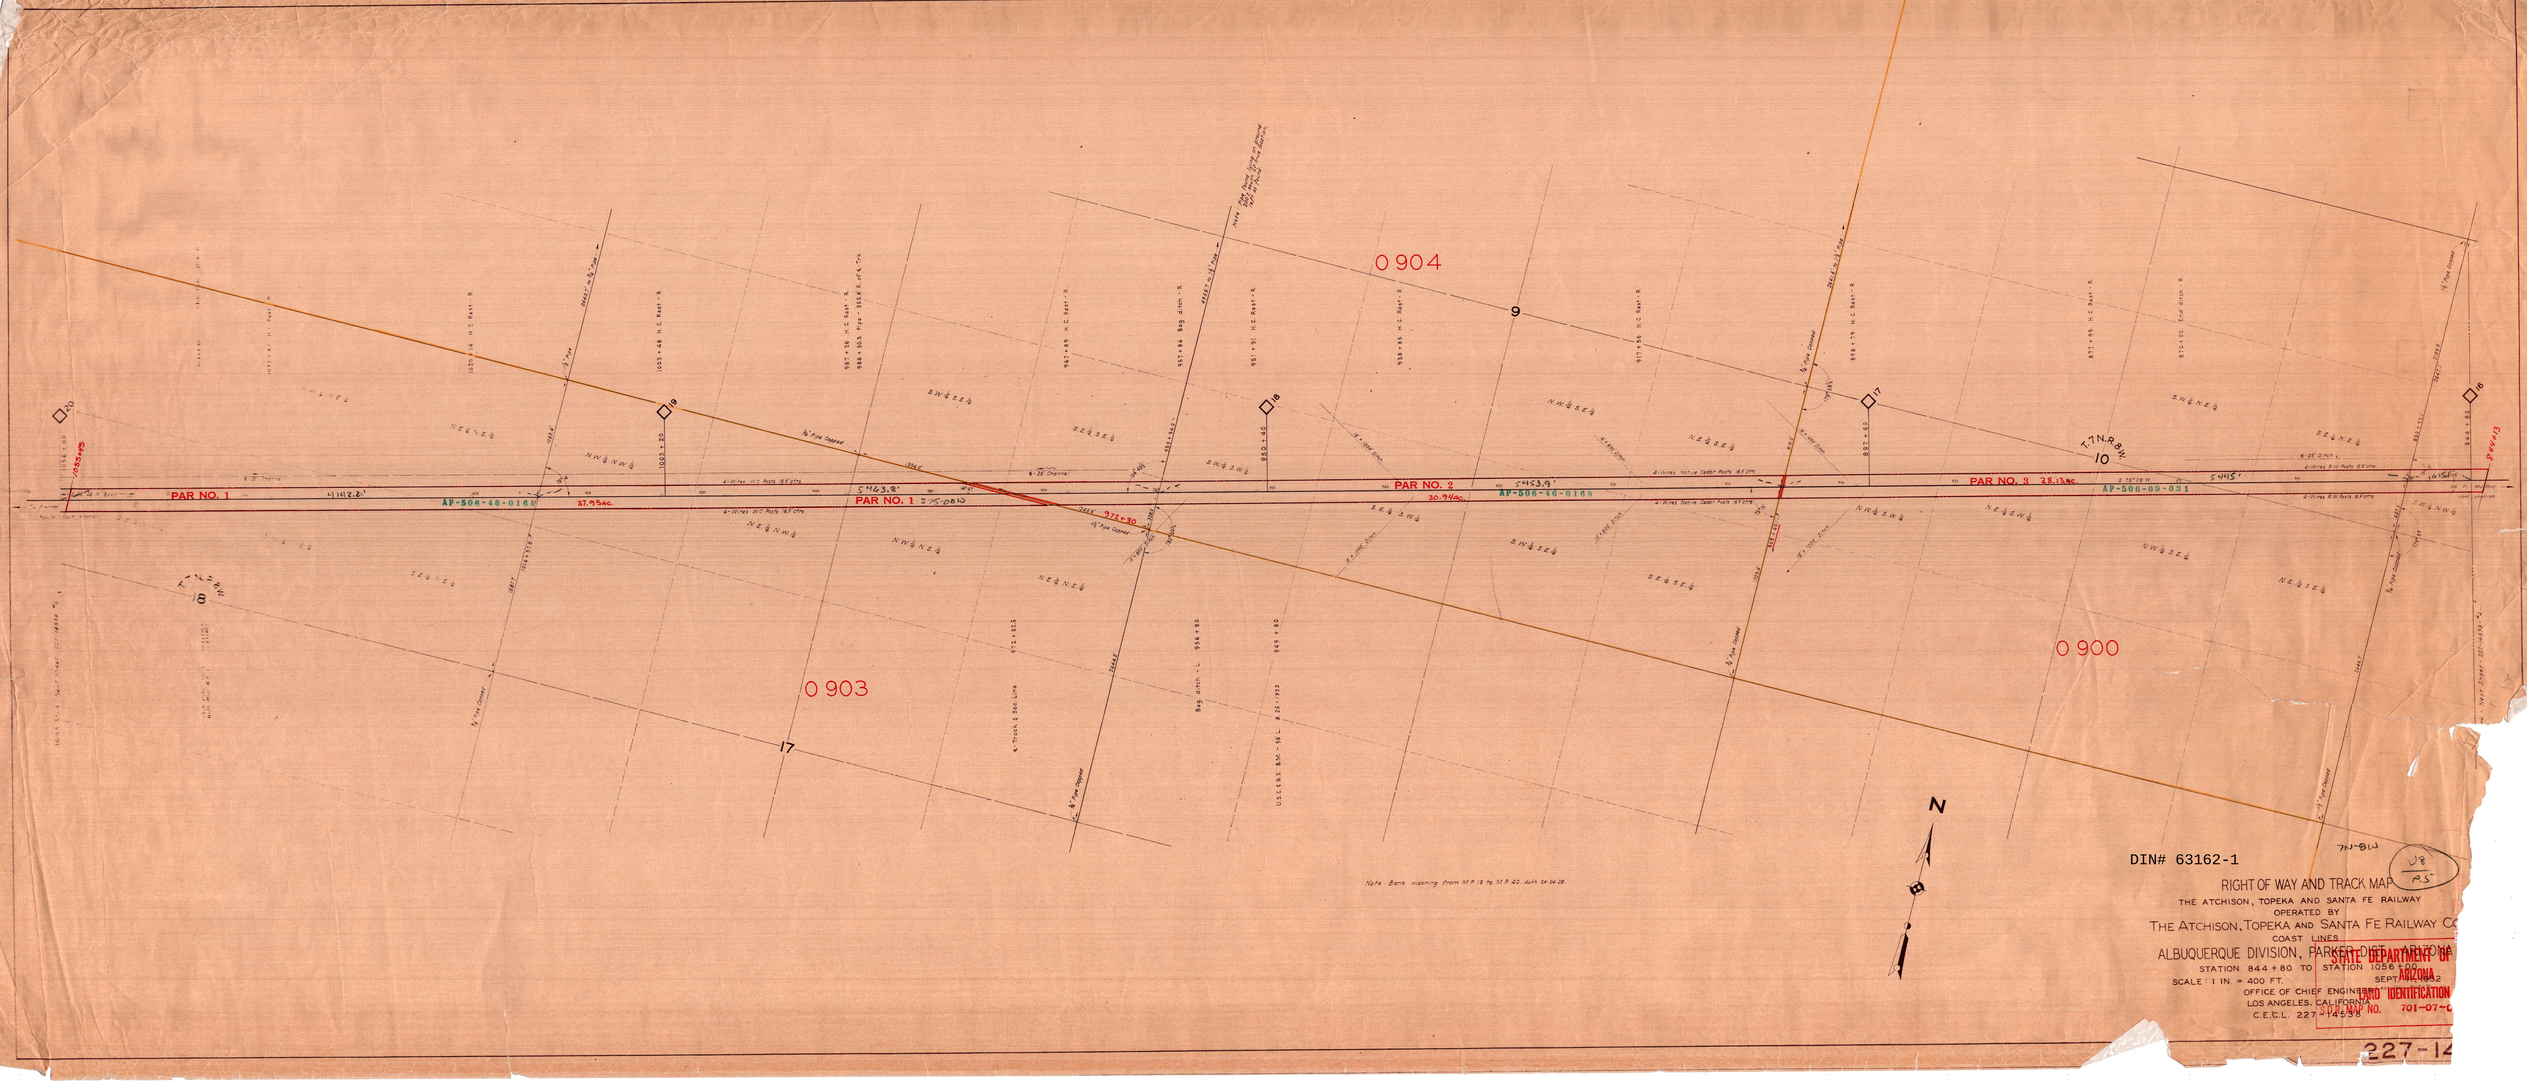
0 904
0 903
0 900
PAR NO. 1
PAR NO. 2
PAR NO. 3
AP-506-46-016A
AP-506-46-016B
AP-506-09-031
37.95 Ac.
30.94 Ac.
28.13 Ac.
5463.8'
5453.9'
5445'
972+80
N
DIN# 63162-1
RIGHT OF WAY AND TRACK MAP
THE ATCHISON, TOPEKA AND SANTA FE RAILWAY
OPERATED BY
THE ATCHISON, TOPEKA AND SANTA FE RAILWAY CO
COAST LINES
ALBUQUERQUE DIVISION, PARKER DIST. ARIZONA
STATION 844+80 TO STATION 1056+00
SCALE: 1 IN. = 400 FT.
SEPT. 14, 1932
OFFICE OF CHIEF ENGINEER
LOS ANGELES, CALIFORNIA
C.E.C.L. 227-14538
STATE DEPARTMENT OF
ARIZONA
LAND IDENTIFICATION
S.D.R. MAP NO. 701-07-0
227-14