MATCHLINE NW6 – NW7

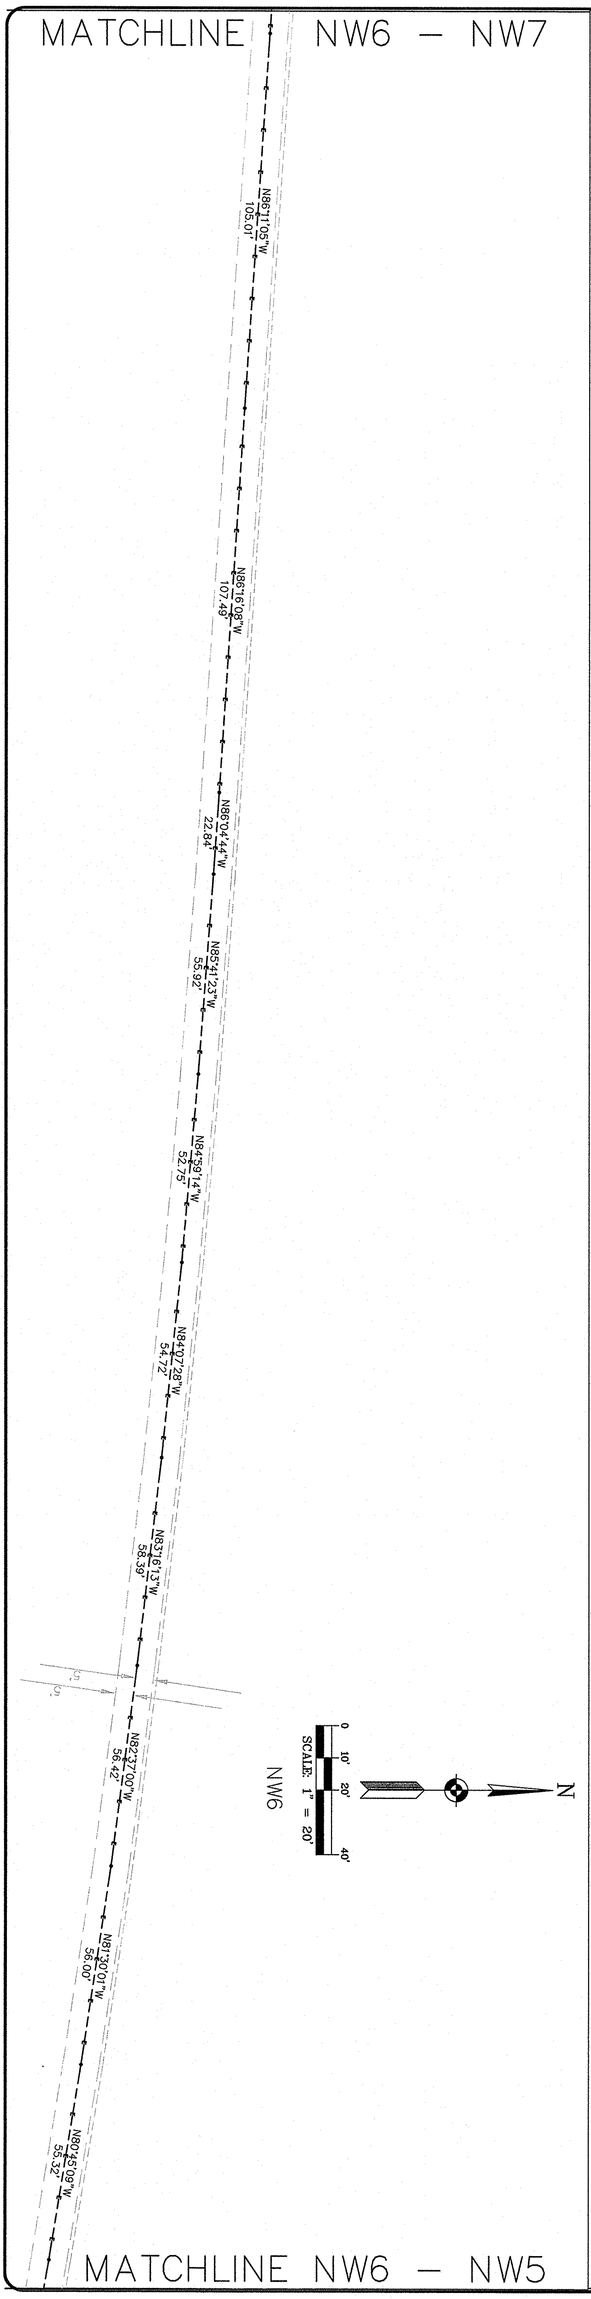

MATCHLINE NW6 – NW5

MATCHLINE NW7–NW8

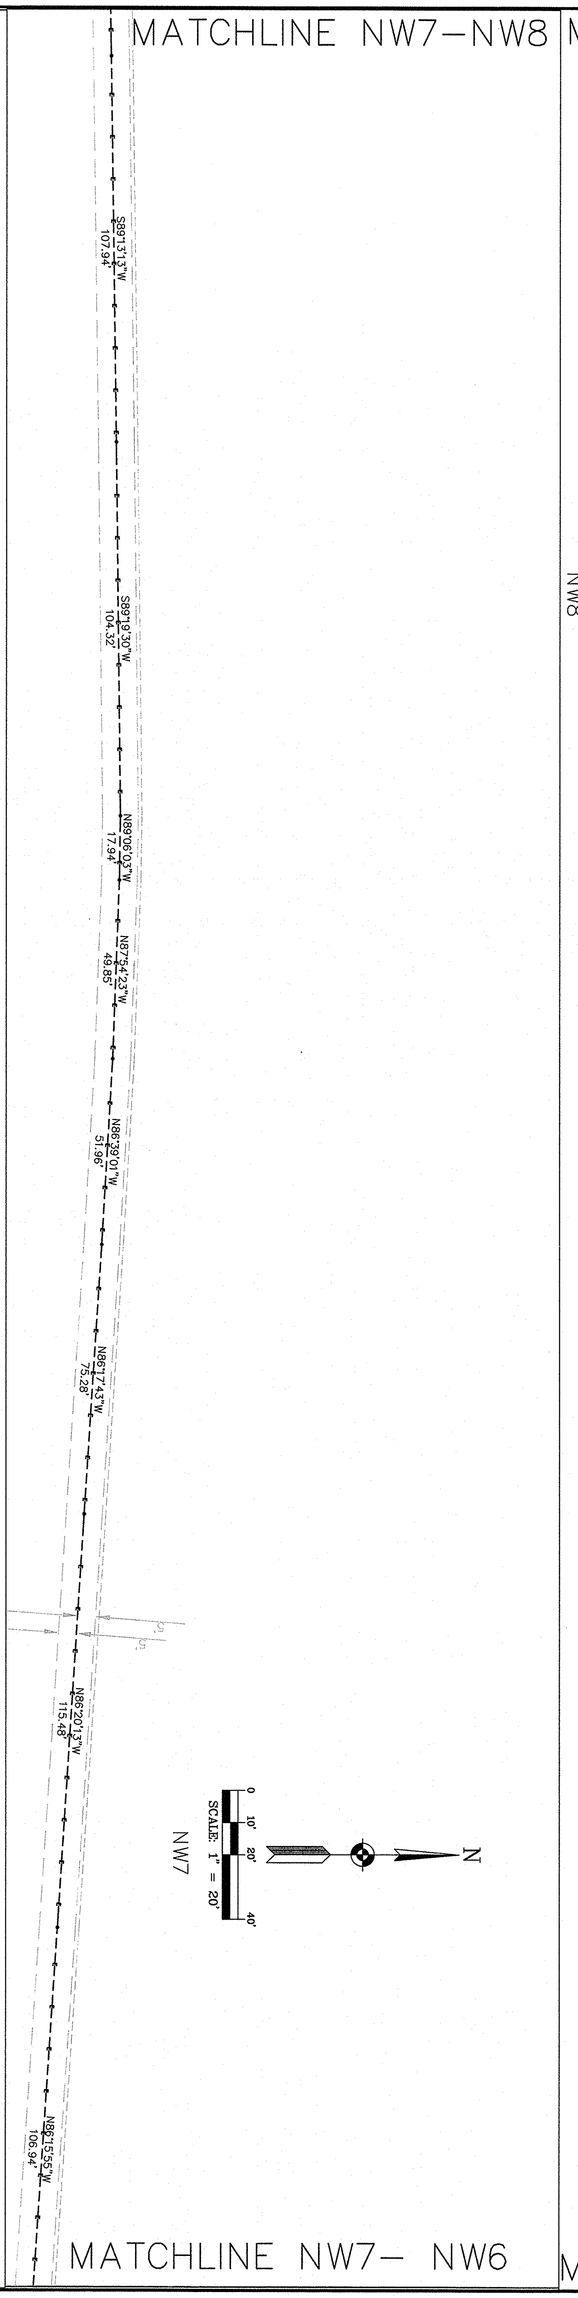

MATCHLINE NW7– NW6

MATCHLINE NW8 – NW9

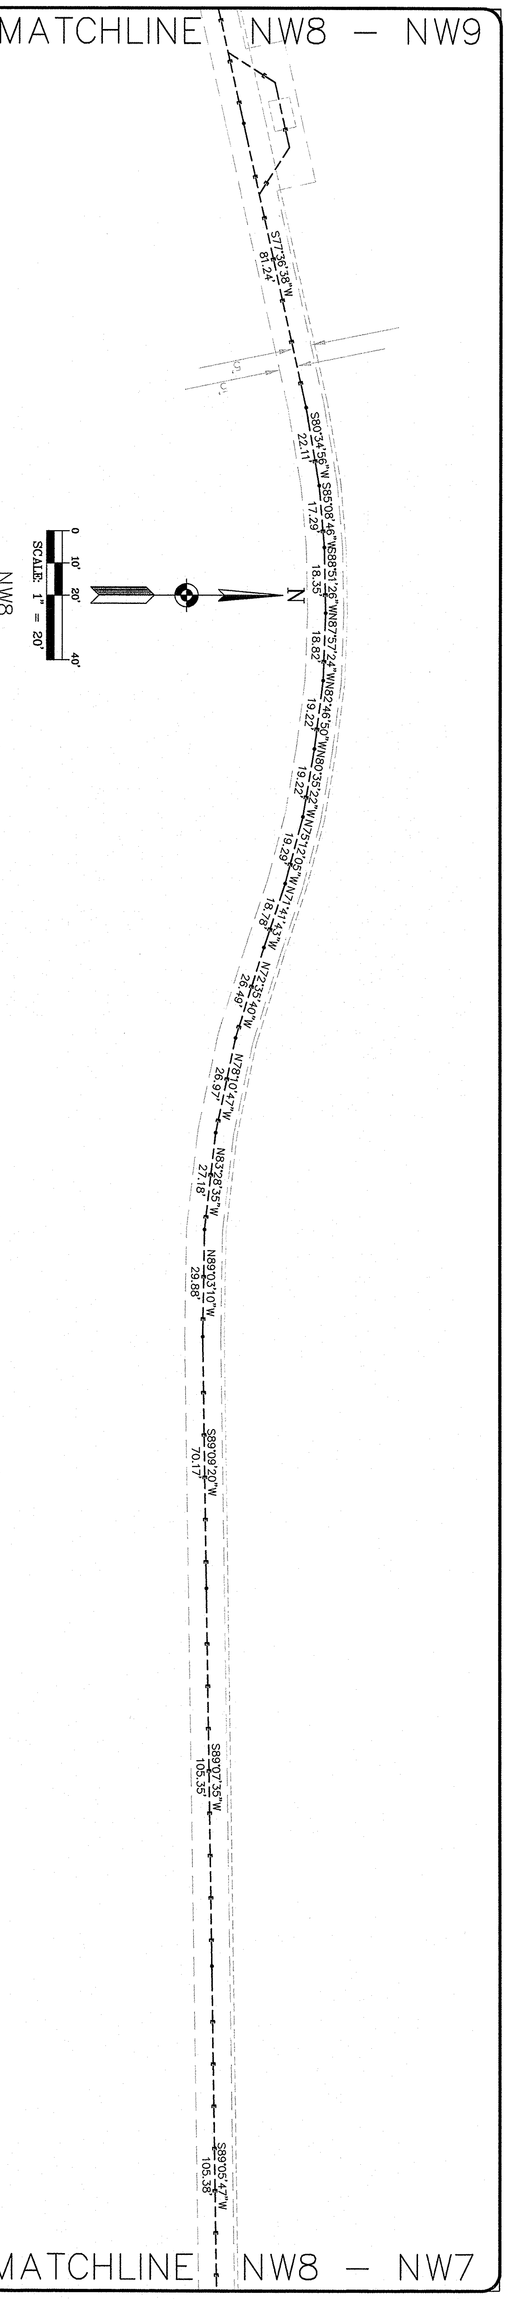

MATCHLINE NW8 – NW7

PROJECT NO. 817601	TEMPE TOWN LAKE ELECTRICAL LINE DESCRIPTION	DRAWN BY: SWD CHK'D. BY: JGS APPR. BY: JGS DATE: 8/03/00 Q.A. REVIEW BY: DATE:	MORRISON MAIERLE, INC. an Arizona Corporation ENGINEERS SCIENTISTS SURVEYORS PLANNERS 120 N 44th Street, Suite 410 Phoenix, AZ 85034-1822 Phone: (602) 244-9662 Fax: (602) 244-9472

SHEET NUMBER 16 OF 17

COPYRIGHT 2000
MORRISON MAIERLE, INC.
HEREBY RESERVES OUR COMMON LAW COPYRIGHT IN THIS DOCUMENT AND THE IDEAS AND DESIGNS INCORPORATED HEREIN AS AN INSTRUMENT OF PROFESSIONAL SERVICE WHICH SHALL NOT BE USED IN WHOLE OR IN PART FOR ANY PROJECT OR OTHER USE WITHOUT OUR EXPRESS WRITTEN AUTHORIZATION.

NO.	DESCRIPTION	DATE	BY

REVISIONS