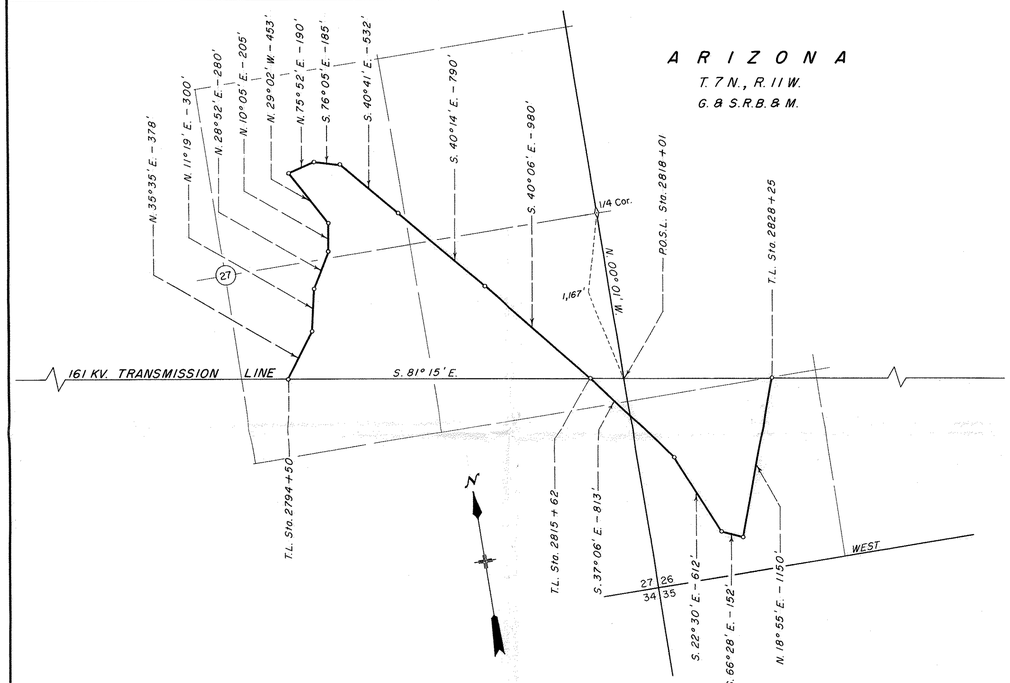

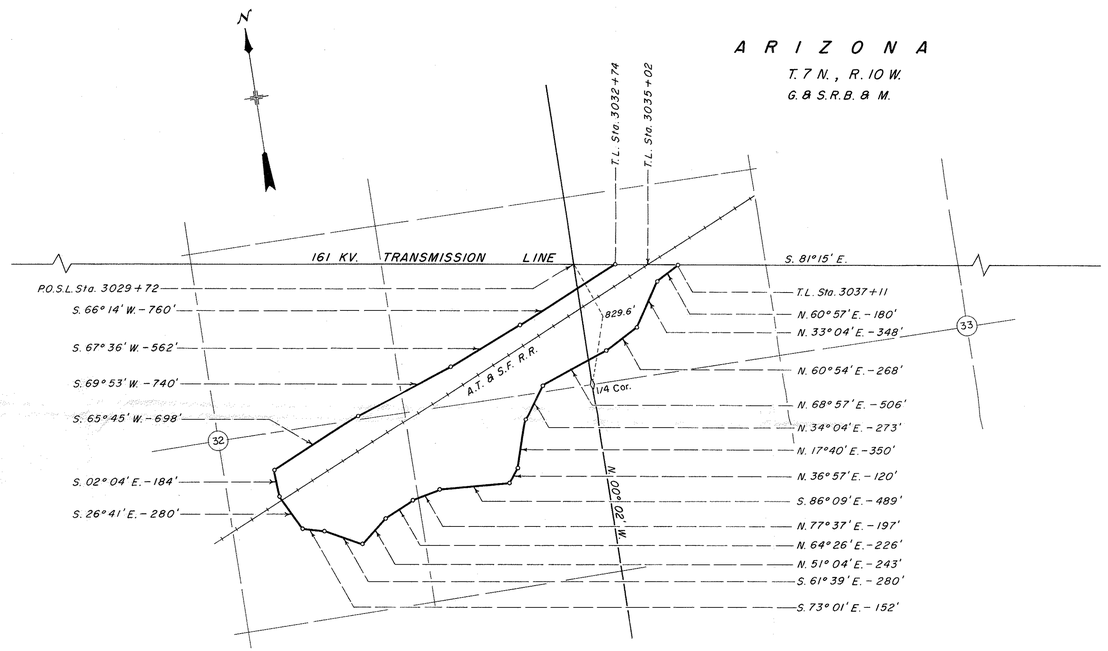

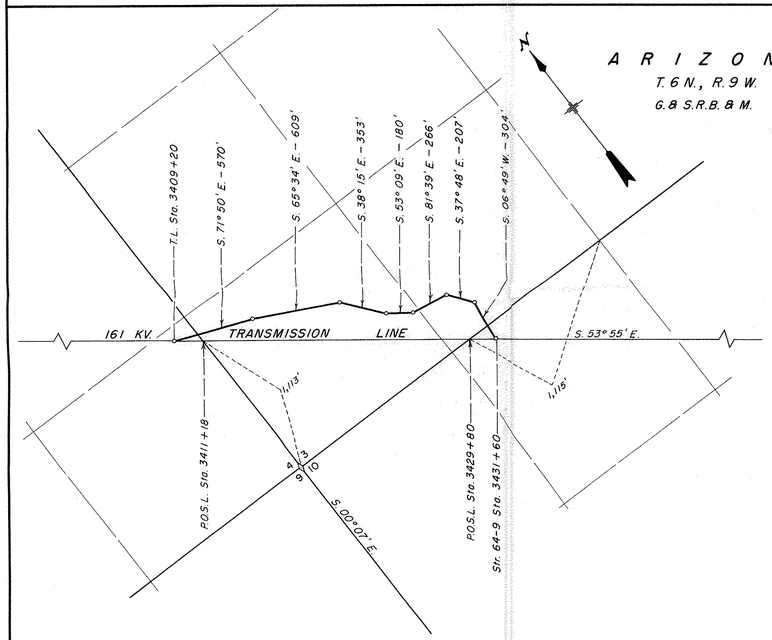

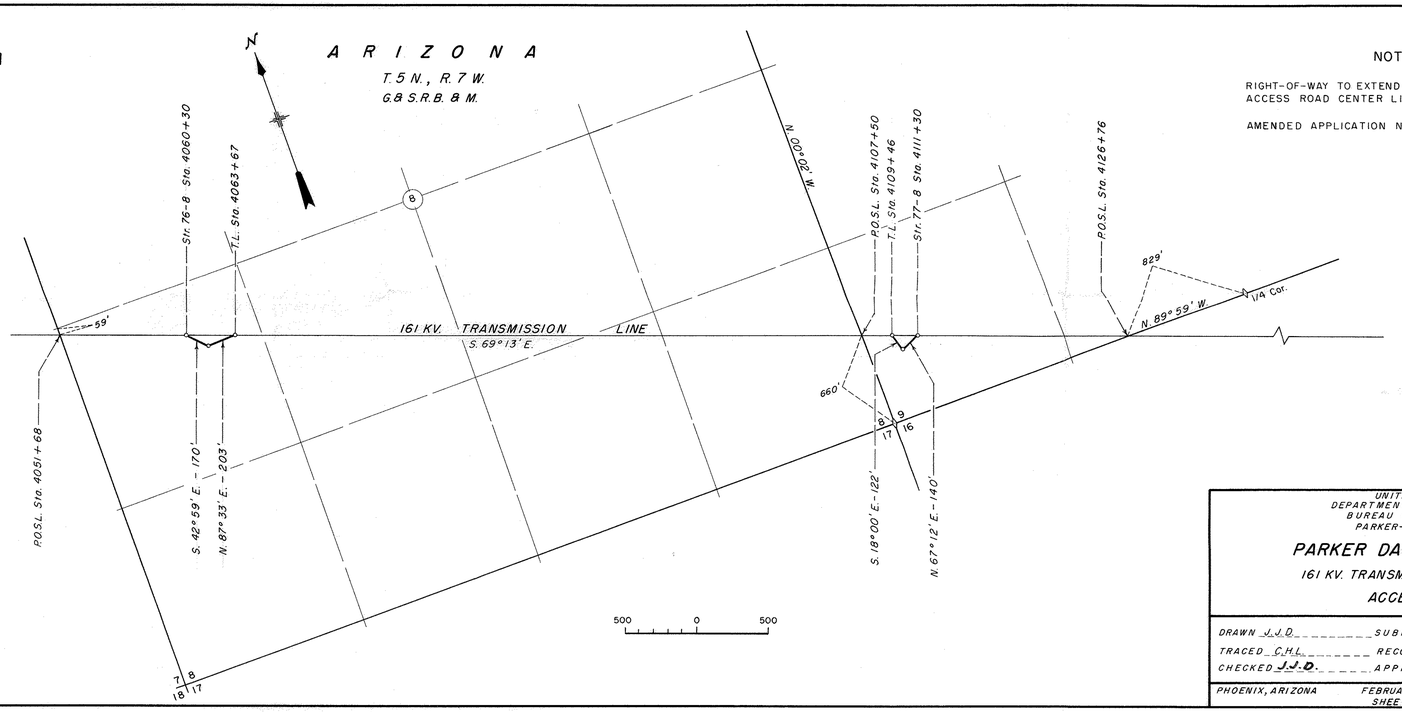

NOTES

RIGHT-OF-WAY TO EXTEND 25.0 FEET EITHER SIDE OF ACCESS ROAD CENTER LINE.

AMENDED APPLICATION NO. PHX.082297

RECEIVED
U.S. LAND OFFICE
APR 24 1972
PHOENIX, ARIZONA

UNITED STATES
DEPARTMENT OF THE INTERIOR
BUREAU OF RECLAMATION
PARKER-DAVIS PROJECT

PARKER DAM TO PHOENIX

161 KV. TRANSMISSION LINE NO. 2

ACCESS ROAD

DRAWN J.J.D. SUBMITTED J. J. De Anzo
TRACED C.H.L. RECOMMENDED
CHECKED J.J.D. APPROVED
PROJECT MANAGER

PHOENIX, ARIZONA FEBRUARY 10, 1972
SHEET 3 OF 4

231-304-1787

DIN # 64236-1