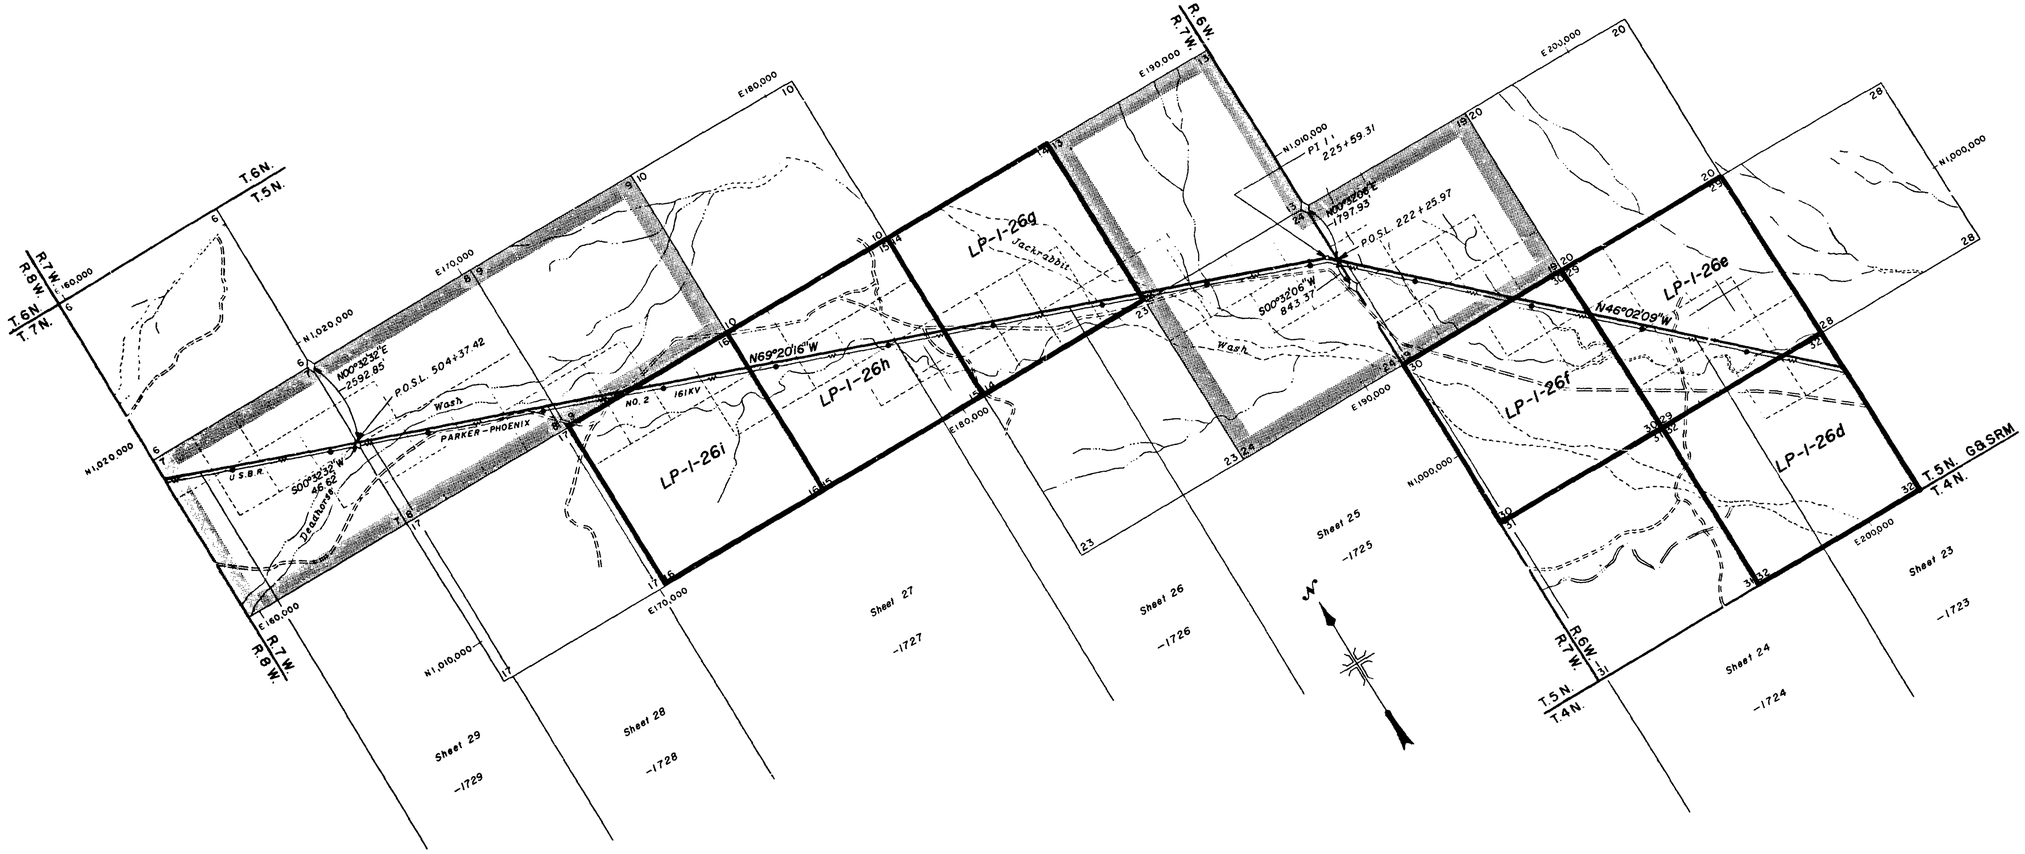

NOTE

See Drawing No. 344-330-2370
for schedule of ownership.

2000 0 2000 4000 6000
SCALE OF FEET

ALWAYS THINK SAFETY

UNITED STATES
DEPARTMENT OF THE INTERIOR
BUREAU OF RECLAMATION
CENTRAL ARIZONA PROJECT
TRANSMISSION FACILITIES - ARIZONA

TRANSMISSION LINE

LIBERTY-PARKER 230KV
STA. 77+66 TO STA. 560+87
ALINEMENT "C"
OWNERSHIP MAP

DESIGNED _____ SUBMITTED _____
DRAWN T.A.M. R.M.G. RMU RECOMMENDED _____
CHECKED J. Kirk APPROVED _____

PHOENIX, ARIZONA MAY 15, 1978
SHEET 4 OF 11

344-330-2372

ONE - OVERLAY INFORMATION