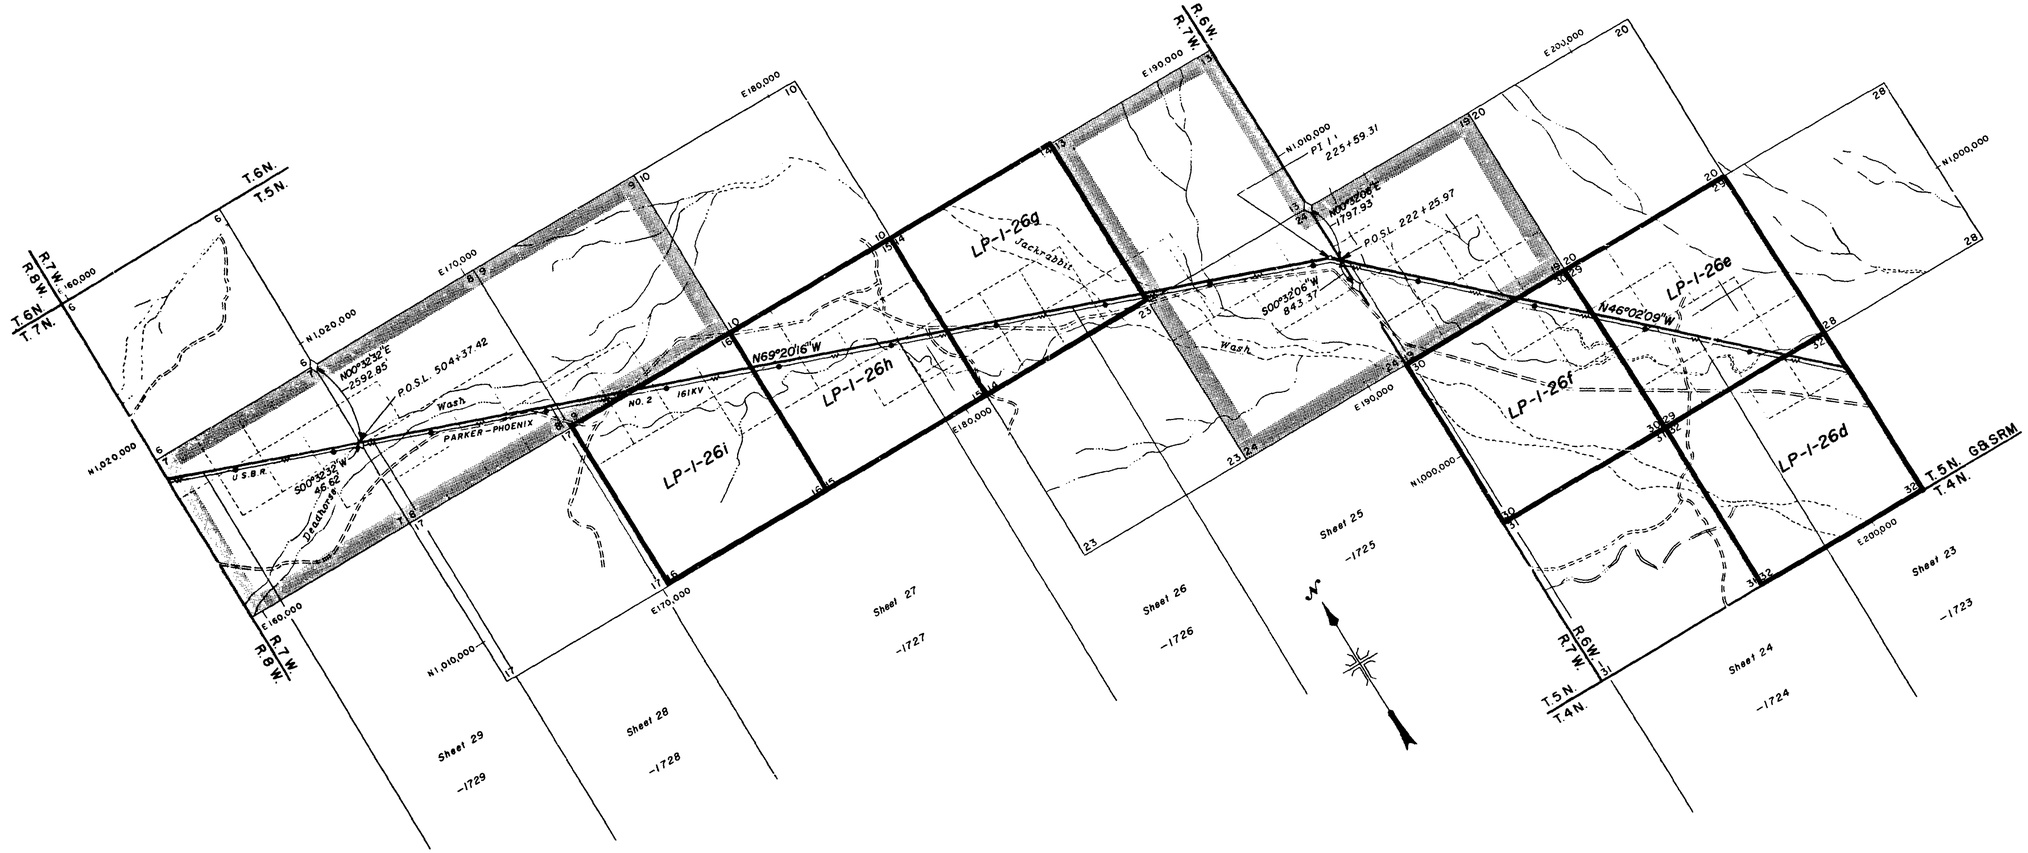

NOTE

See Drawing No. 344-330-2370 for schedule of ownership.

2000 0 2000 4000 6000

SCALE OF FEET

ALWAYS THINK SAFETY

UNITED STATES
DEPARTMENT OF THE INTERIOR
BUREAU OF RECLAMATION
CENTRAL ARIZONA PROJECT
TRANSMISSION FACILITIES - ARIZONA

TRANSMISSION LINE

LIBERTY-PARKER 230 KV
STA. 77+66 TO STA. 560+87
ALINEMENT "C"
OWNERSHIP MAP

DESIGNED _____ SUBMITTED _____
DRAWN T.A.M. R.M.G. JMU RECOMMENDED _____
CHECKED [signature] APPROVED _____

PHOENIX, ARIZONA MAY 18, 1978 SHEET 4 OF 11

344-330-2372

DIN # 64239-1

ONE-OVERLAY INFORMATION