JOB SENTINEL 12KV POWERLINE

W.A. _____ DATE 7-21-01

97F

SE SW

SECTION 5

T 6S. R 9W.

(BLM & STATE)

SCALE: 1" = 1000'

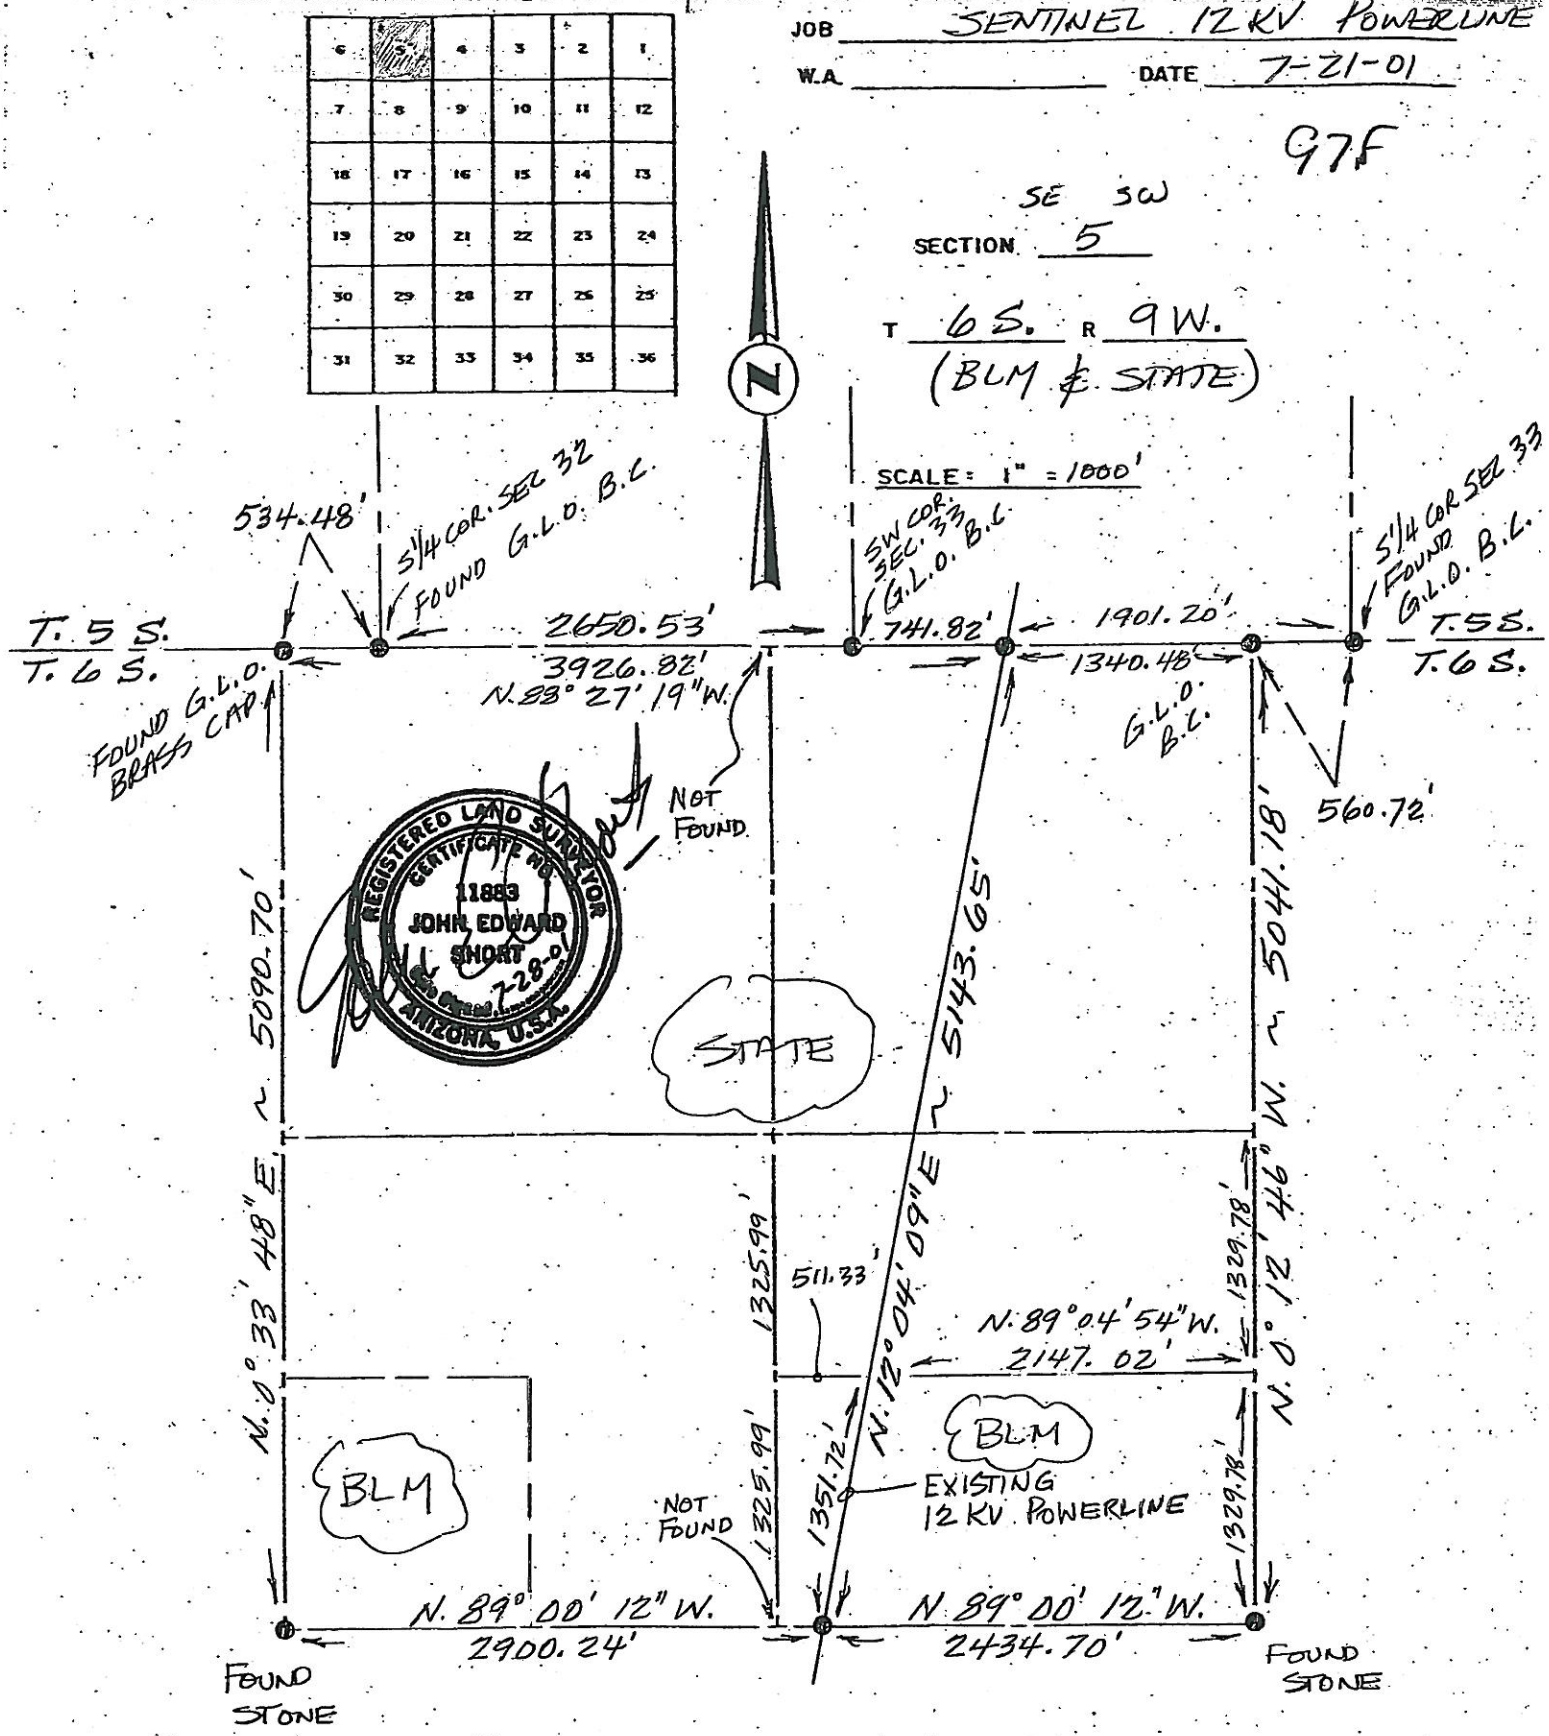

ARIZONA PUBLIC SERVICE COMPANY

SYSTEM SURVEY DEPT.

PAGE 6 OF 50

DIN # 66132