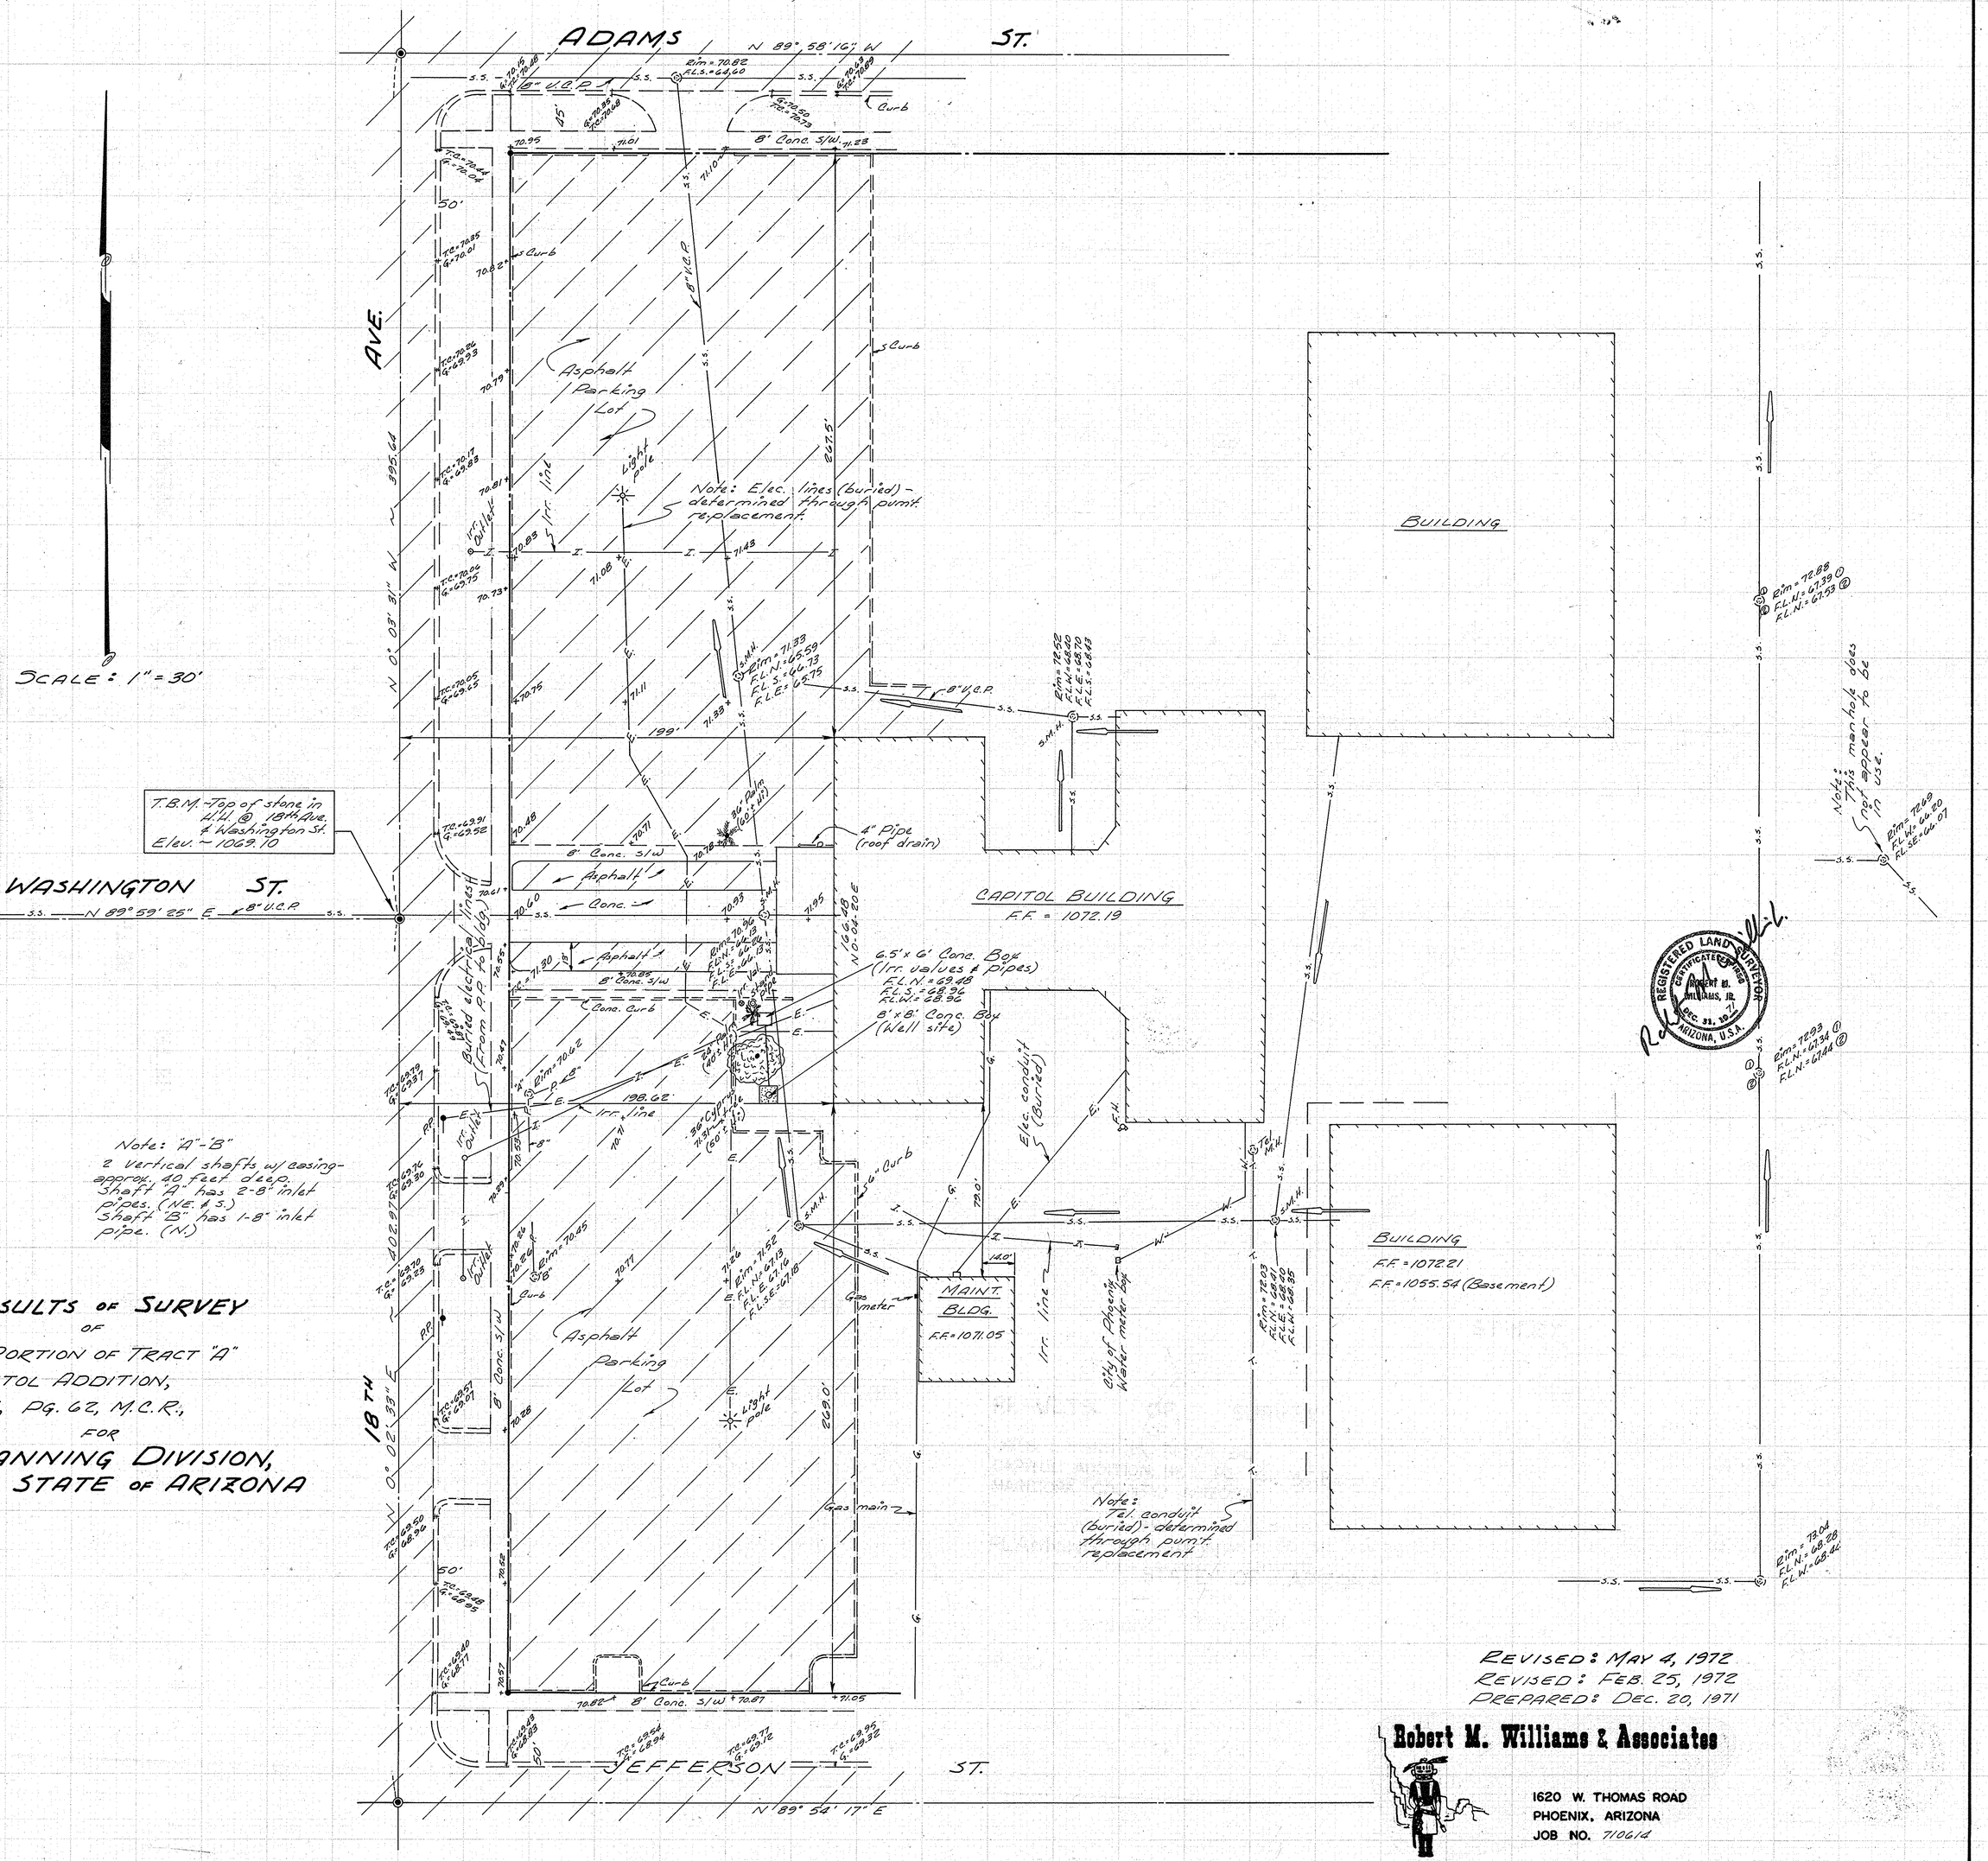

RESULTS OF SURVEY

OF

A PORTION OF TRACT "A"
CAPITOL ADDITION,
BK. 1, PG. 62, M.C.R.,

FOR

PLANNING DIVISION,
STATE OF ARIZONA

Note: "A"-"B"
2 Vertical shafts w/ casing - approx. 40 feet deep.
Shaft "A" has 2-8" inlet pipes. (NE. & S.)
Shaft "B" has 1-8" inlet pipe. (N.)

REVISED: MAY 4, 1972
REVISED: FEB. 25, 1972
PREPARED: DEC. 20, 1971

Robert M. Williams & Associates

1620 W. THOMAS ROAD
PHOENIX, ARIZONA
JOB NO. 710614