THIS SYMBOL INDICATES EXIST CONC TO BE REMOVE

THIS SYMBOL INDICATES EXIST CONC TO REMAIN

THIS SYMBOL INDICATES EXIST CONC TO BE REMOVE AND REPLACED LIKE THE ORIGINAL CONC.

GENERAL NOTES

1. All dimensions to building shall be to outside face of foundation walls and to back of curb or to property line unless otherwise noted.
2. Refuse pits or pits filled with debris, junk or organic matter are to be emptied of all such material when found within the building or paved areas or within 5 feet of said areas. Fill these areas with the required fill as specified in Sec. 0220 and to the grades shown on plans.
3. Contractor is to verify the location of any exist. utility lines, power and service pole lines. The contractor shall contact the servicing utility company to find out who's responsibility it is to remove and relocate utility lines and poles that are within the construction limit lines. Any irregularities between existing conditions and locations shown on the site plan shall be brought to the architects attention.
4. All concrete walks are to be slip resistant. All the walks are to have expansion joints at 20' feet on center unless otherwise noted on the drawings. All walks are to have control joints at 4 feet on center unless otherwise noted on the drawings.
5. See electrical drawings and specifications for power service requirements.
6. This symbol represents the location of drill holes and the corresponding number. See the specifications for log of borings.

DETAIL @ RAMP 3/4"=1'-0" 24/C2.00

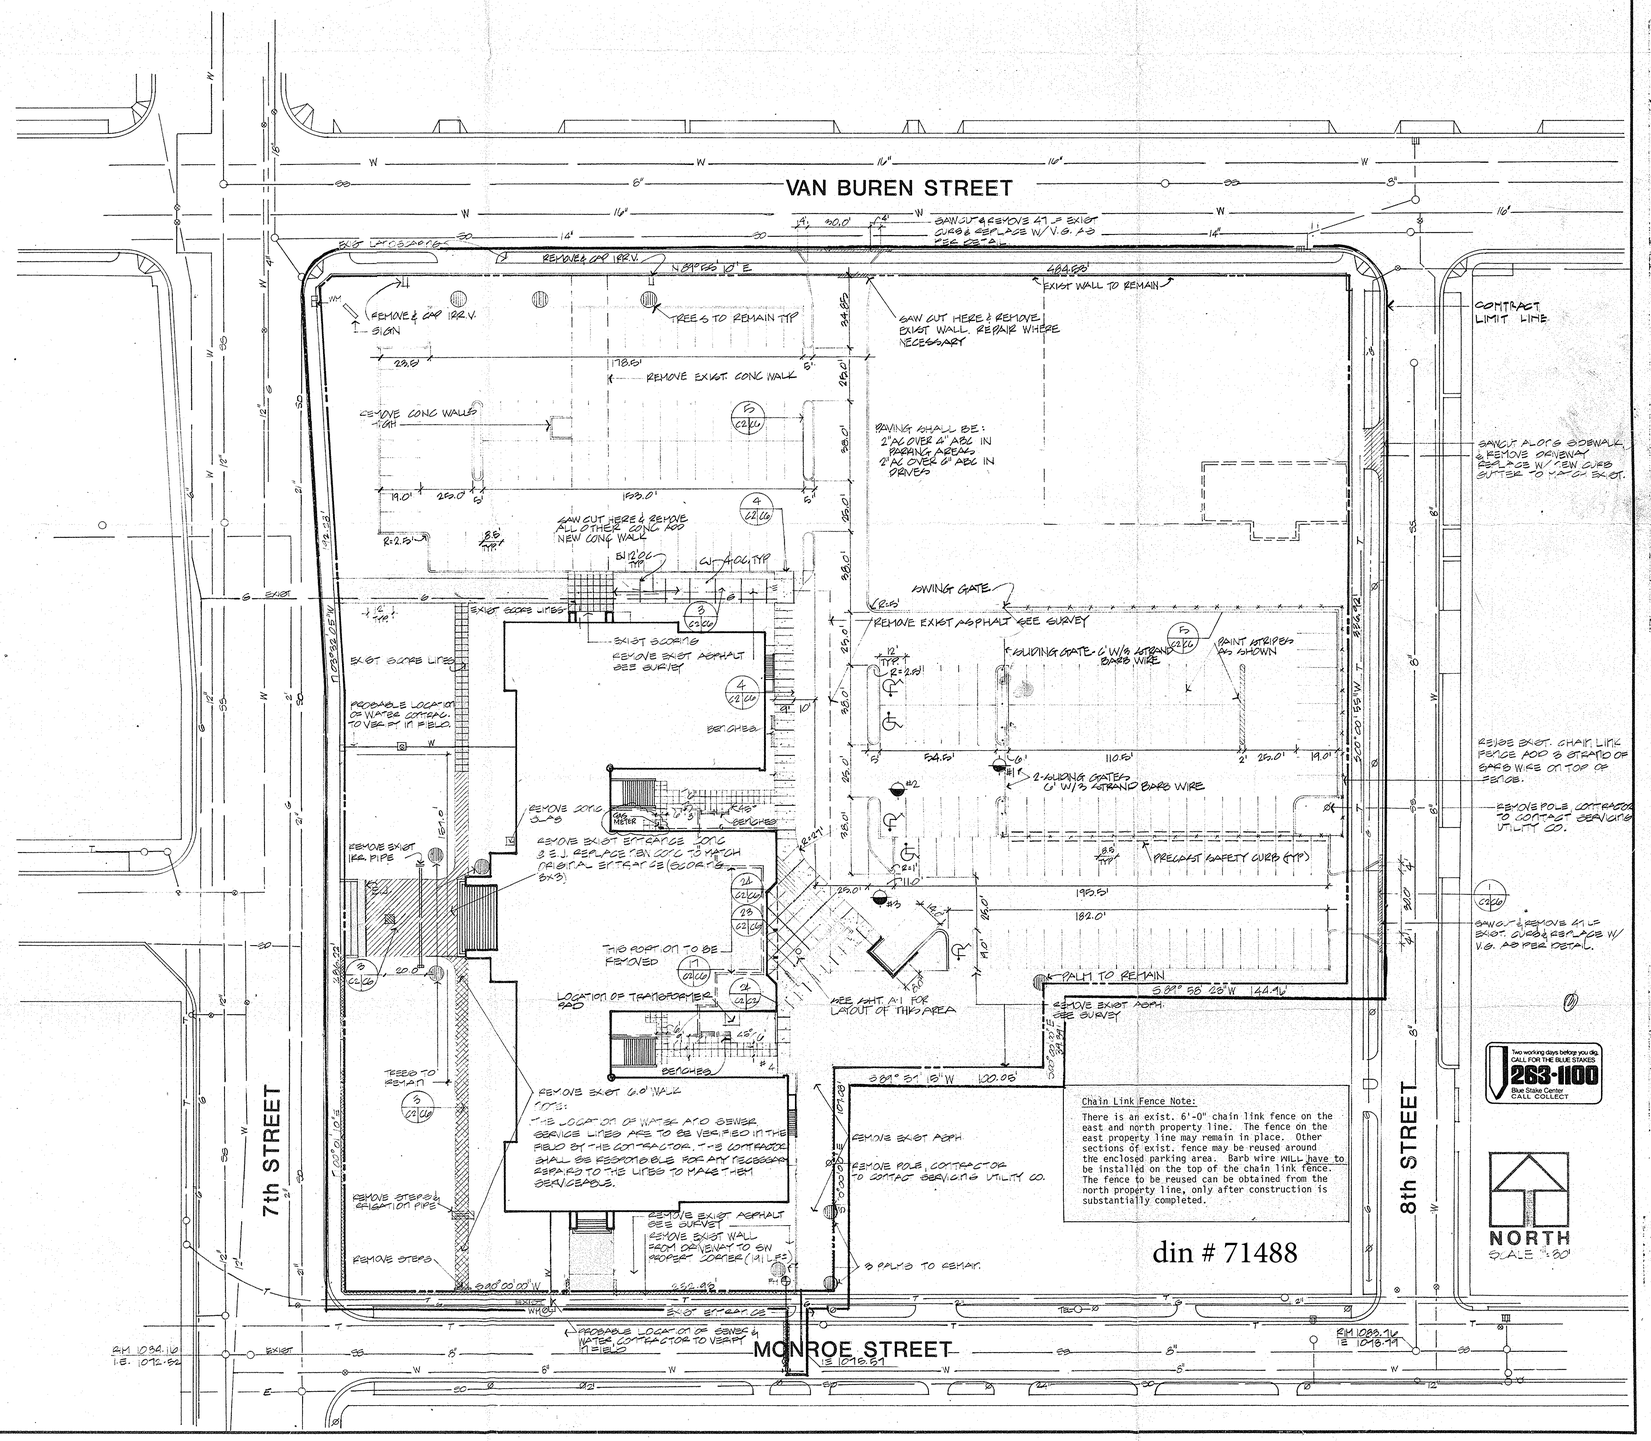

Chain Link Fence Note:

There is an exist. 6'-0" chain link fence on the east and north property line. The fence on the east property line may remain in place. Other sections of exist. fence may be reused around the enclosed parking area. Barb wire WILL have to be installed on the top of the chain link fence. The fence to be reused can be obtained from the north property line, only after construction is substantially completed.

REVISED 1-20-82

MONROE SCHOOL-OFFICE BUILDING
PHOENIX, ARIZONA

LESCHER AND MAHONEY ARCHITECTS AND ENGINEERS
SUITE 850 1130 E MISSOURI
PHOENIX ARIZONA 85014

SITE LAYOUT

3000480
9-8-80

C-2