158·50

SADDLEBACK MEADOWS

UNIT SIX

A SUBDIVISION OF THE

S², SW⁴, SECTION 9,
T4N, R2E.
G.&S.R.B.&M
MARICOPA COUNTY, ARIZONA

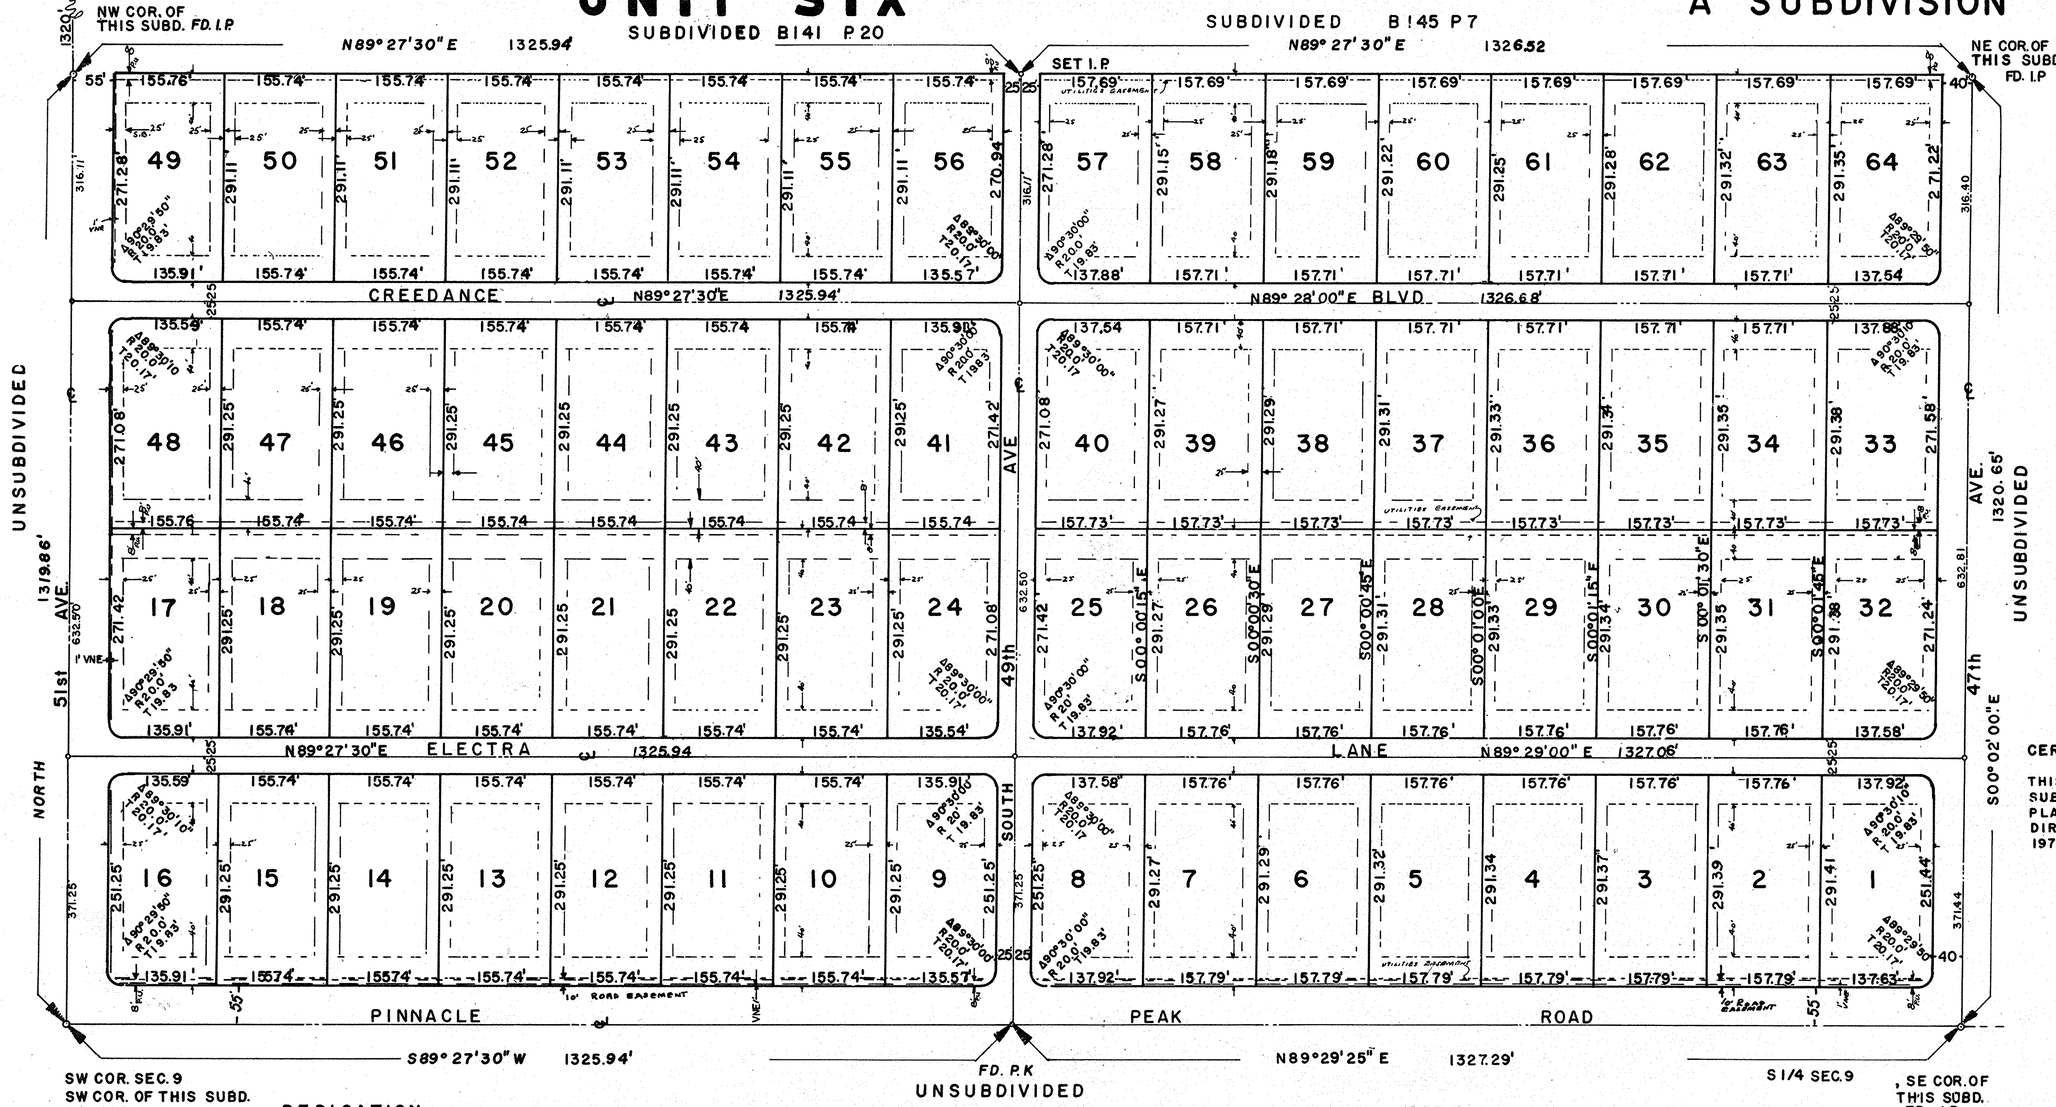

SCALE 1" = 100.0'

VNE - VEHICULAR NON-ACCESS EASEMENT

Meco Engineering
FEB 13 1973 - 4:45
Book 158 50
Jean John

CERTIFICATION

THIS IS TO CERTIFY. THAT THE SURVEY AND SUBDIVISION OF THE PREMISES DESCRIBED AND PLATTED HEREON WERE MADE UNDER MY DIRECTION DURING THE MONTH OF SEPTEMBER, 1972.

Samuel Tucker 24 Oct 72
SAMUEL TUCKER 2242

DEDICATION

STATE OF ARIZONA S.S.
MARICOPA, COUNTY

KNOW ALL MEN BY THESE PRESENT: THAT THE AMTITLE TRUST COMPANY, AN ARIZONA CORPORATION, AS TRUSTEE, HAS SUBDIVIDED UNDER THE NAME OF SADDLEBACK MEADOWS UNIT SIX OF THE S1/2, SW1/4 SECTION 9, T4N, R2E, G.&S.R.B. &M. MARICOPA COUNTY, ARIZONA, SHOWN HEREON, AND HEREBY PUBLISHES THIS PLAT AS AND FOR THE PLAT OF SAID SADDLEBACK MEADOWS UNIT SIX AND HEREBY DECLARES THAT SAID PLAT SETS FORTH THE LOCATION AND GIVES THE DIMENSIONS OF THE LOTS, AND STREETS CONSTITUTING SAME AND THAT EACH LOT AND EACH STREET SHALL BE KNOWN BY THE NUMBER OR NAME THAT IS GIVEN TO EACH, RESPECTIVELY, ON SAID PLAT, AND THE AMTITLE TRUST COMPANY, AS TRUSTEE, HEREBY DEDICATES TO THE PUBLIC, FOR USE AS SUCH, THE STREETS AS SHOWN ON SAID PLAT AND INCLUDED IN THE ABOVE DESCRIBED PREMISES. EASEMENTS ARE HEREBY PROVIDED FOR THE PURPOSES AS SHOWN HEREON.

IN WITNESS WHEREOF, THE AMTITLE TRUST COMPANY, AS TRUSTEE, HAS HEREUNTO CAUSED ITS CORPORATE NAME TO BE SIGNED BY THE UNDERSIGNED OFFICER THEREUNTO DULY AUTHORIZED THIS 3rd DAY OF November 1972

AMTITLE TRUST COMPANY, AS TRUSTEE
BY: [signature]
TRUST OFFICER

ACKNOWLEDGEMENT

STATE OF ARIZONA S.S.
MARICOPA COUNTY

ON THIS 3rd DAY OF November, 1972, BEFORE ME THE UNDERSIGNED OFFICER, PERSONALLY APPEARED Nelo Dumont Jr WHO ACKNOWLEDGED himSELF TO BE A TRUST OFFICER OF THE AMTITLE TRUST COMPANY, A CORPORATION, AND HE AS SUCH AN OFFICER, BEING DULY AUTHORIZED SO TO DO, EXCUTED THE FOREGOING INSTRUMENT FOR THE PURPOSES THEREIN CONTAINED BY SIGNING THE NAME OF THE CORPORATION, AS TRUSTEE, BY himSELF AS SUCH AN OFFICER.

IN WITNESS WHEREOF, I HEREUNTO SET MY HAND AND OFFICAL SEAL.

NOTARY PUBLIC: William R. Lake
MY COMMISSION EXPIRES June 13, 1976

APPROVAL

APPROVED BY THE BOARD OF SUPERVISORS OF MARICOPA COUNTY, ARIZONA, THIS 13th DAY OF February, 1973.

BY [signature] CHAIRMAN
ATTEST: [signature] CLERK

SATISFACTORY ASSURANCE TO GUARANTEE IMPROVEMENTS IN THIS SUBDIVISION HAS BEEN PROVIDED.

JAN. 3, 1973 DATE
FOR Joseph D. McNulty COUNTY ENGINEER

RECEIVED
JAN 3 1973
MARICOPA COUNTY PLANNING AND ZONING COMMISSION
BY SJ
S 72-77

Revised
Revised 2/6/73

SAMUEL TUCKER, ENGINEERING
5336 NORTH 6TH STREET
274 1641
PHOENIX, ARIZONA 85012

2-49