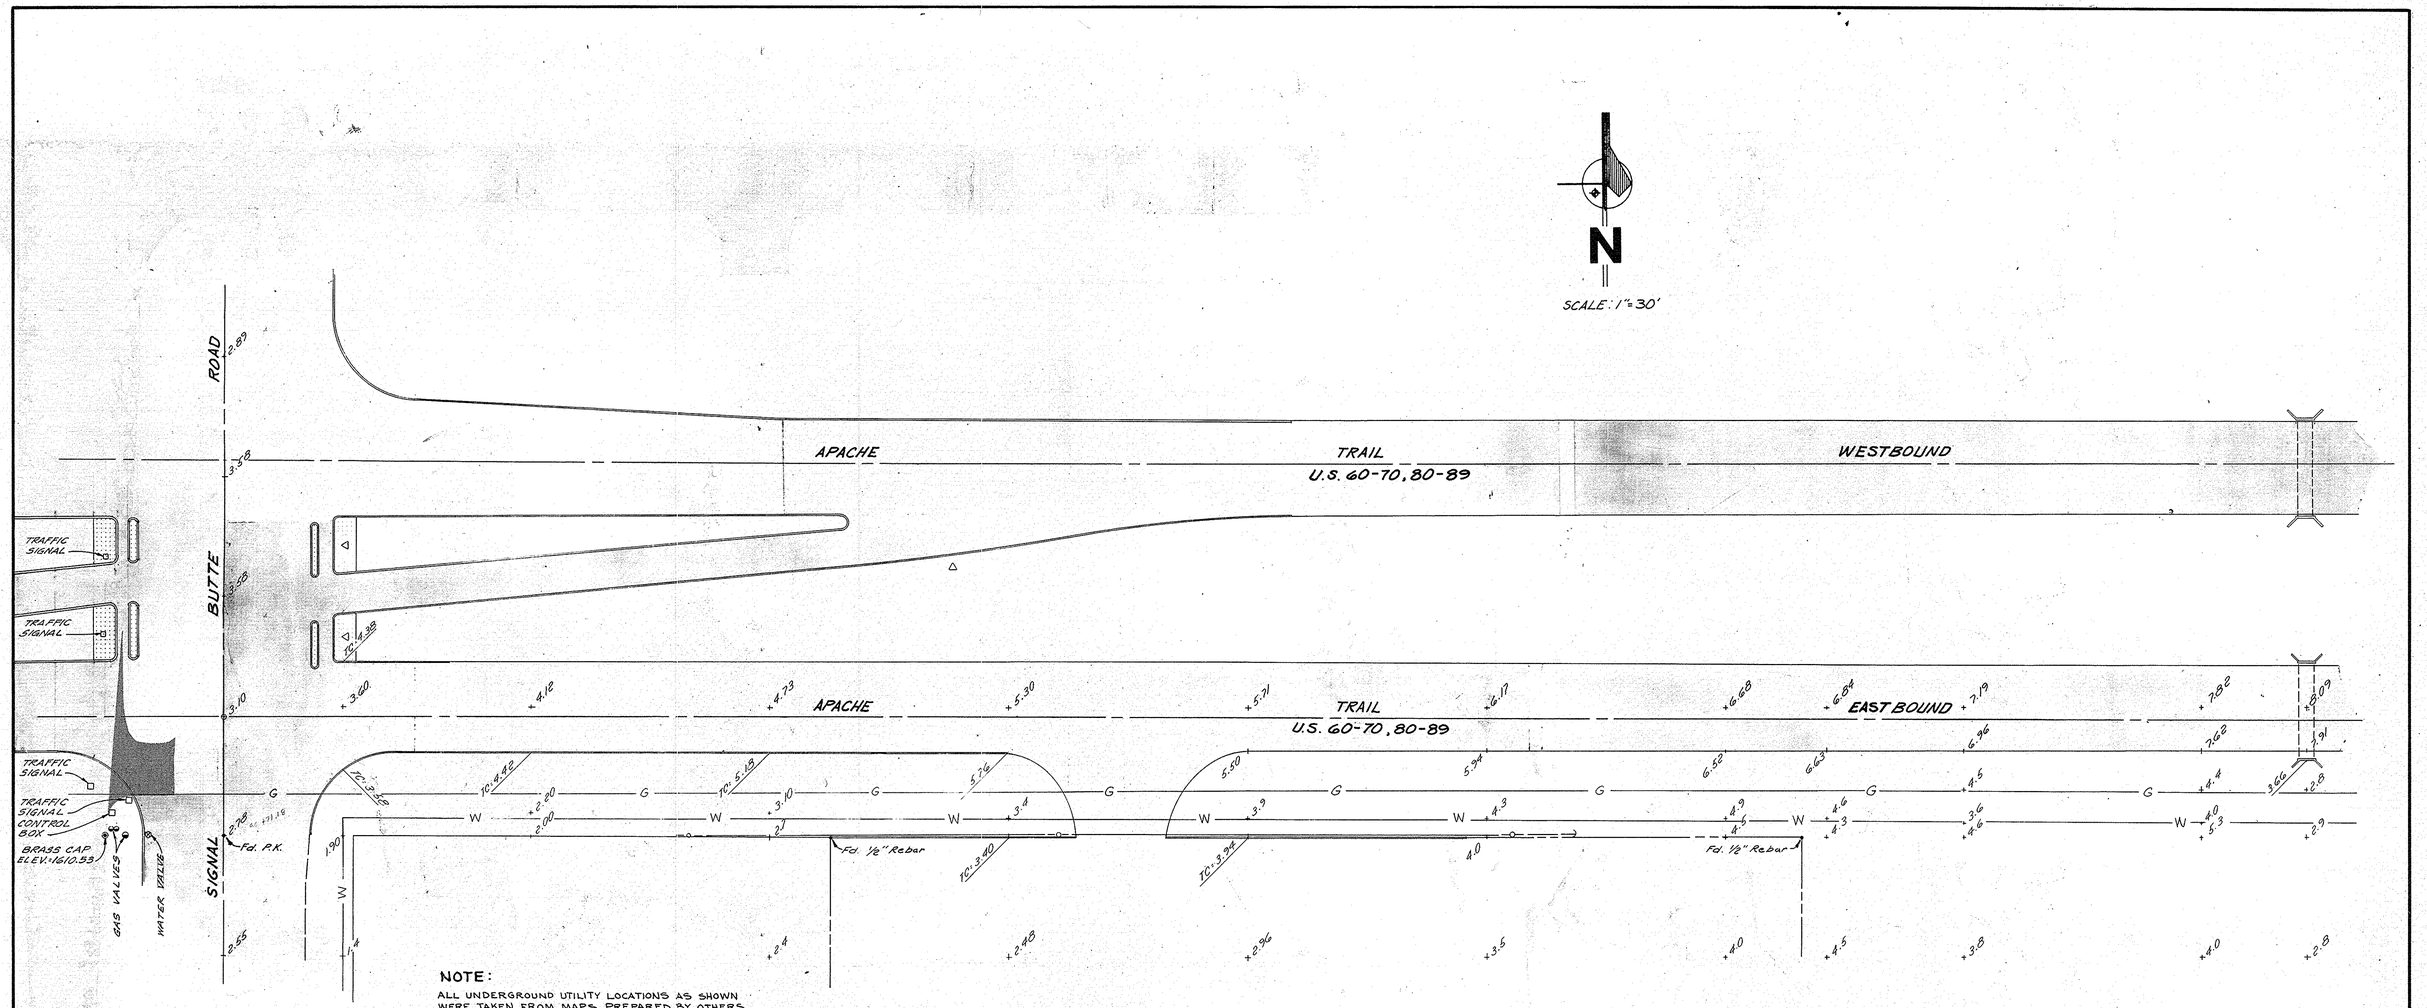

NOTE:

ALL UNDERGROUND UTILITY LOCATIONS AS SHOWN WERE TAKEN FROM MAPS PREPARED BY OTHERS AND NO RESPONSIBILITY IS ACCEPTED FOR THEIR EXACT LOCATIONS EXCEPT FOR THOSE PHYSICALLY LOCATED.

BENCH MARK

FOUND A.H.D. BRASS CAP AT SOUTHWEST. COR. OF THE INTERSECTION OF APACHE TRAIL & SIGNAL BUTTE RD.
ELEVATION: 1601.53'

LEGEND

—P&T—	POWER & TELEPHONE
—T.—	TELEPHONE
—W—	WATER
—G—	GAS
—o—	POWER POLE
□	TELEPHONE JUNCTION BOX
△	LIGHT POLE

CERTIFICATION

I HEREBY CERTIFY BY MY SEAL AND SIGNATURE HEREON THAT THE SURVEY OF THE PROPERTY HEREIN SHOWN WAS PERFORMED UNDER MY DIRECTION DURING THE MONTH OF AUGUST, 1979.

REGISTERED CIVIL ENGINEER #6391

DIN# 30979-1

ASSOCIATED ENGINEERS Civil Consultants Phoenix Arizona	APACHE TRAIL & SIGNAL BUTTE ROAD APACHE JUNCTION, ARIZONA	REVISED:
	RESULTS OF SURVEY	REVISED:
		REVISED:
		DATE:
	DRAWN BY: W. KIRVAN CHK: / SHEET 1 OF 1	JOB NO. 1178-8