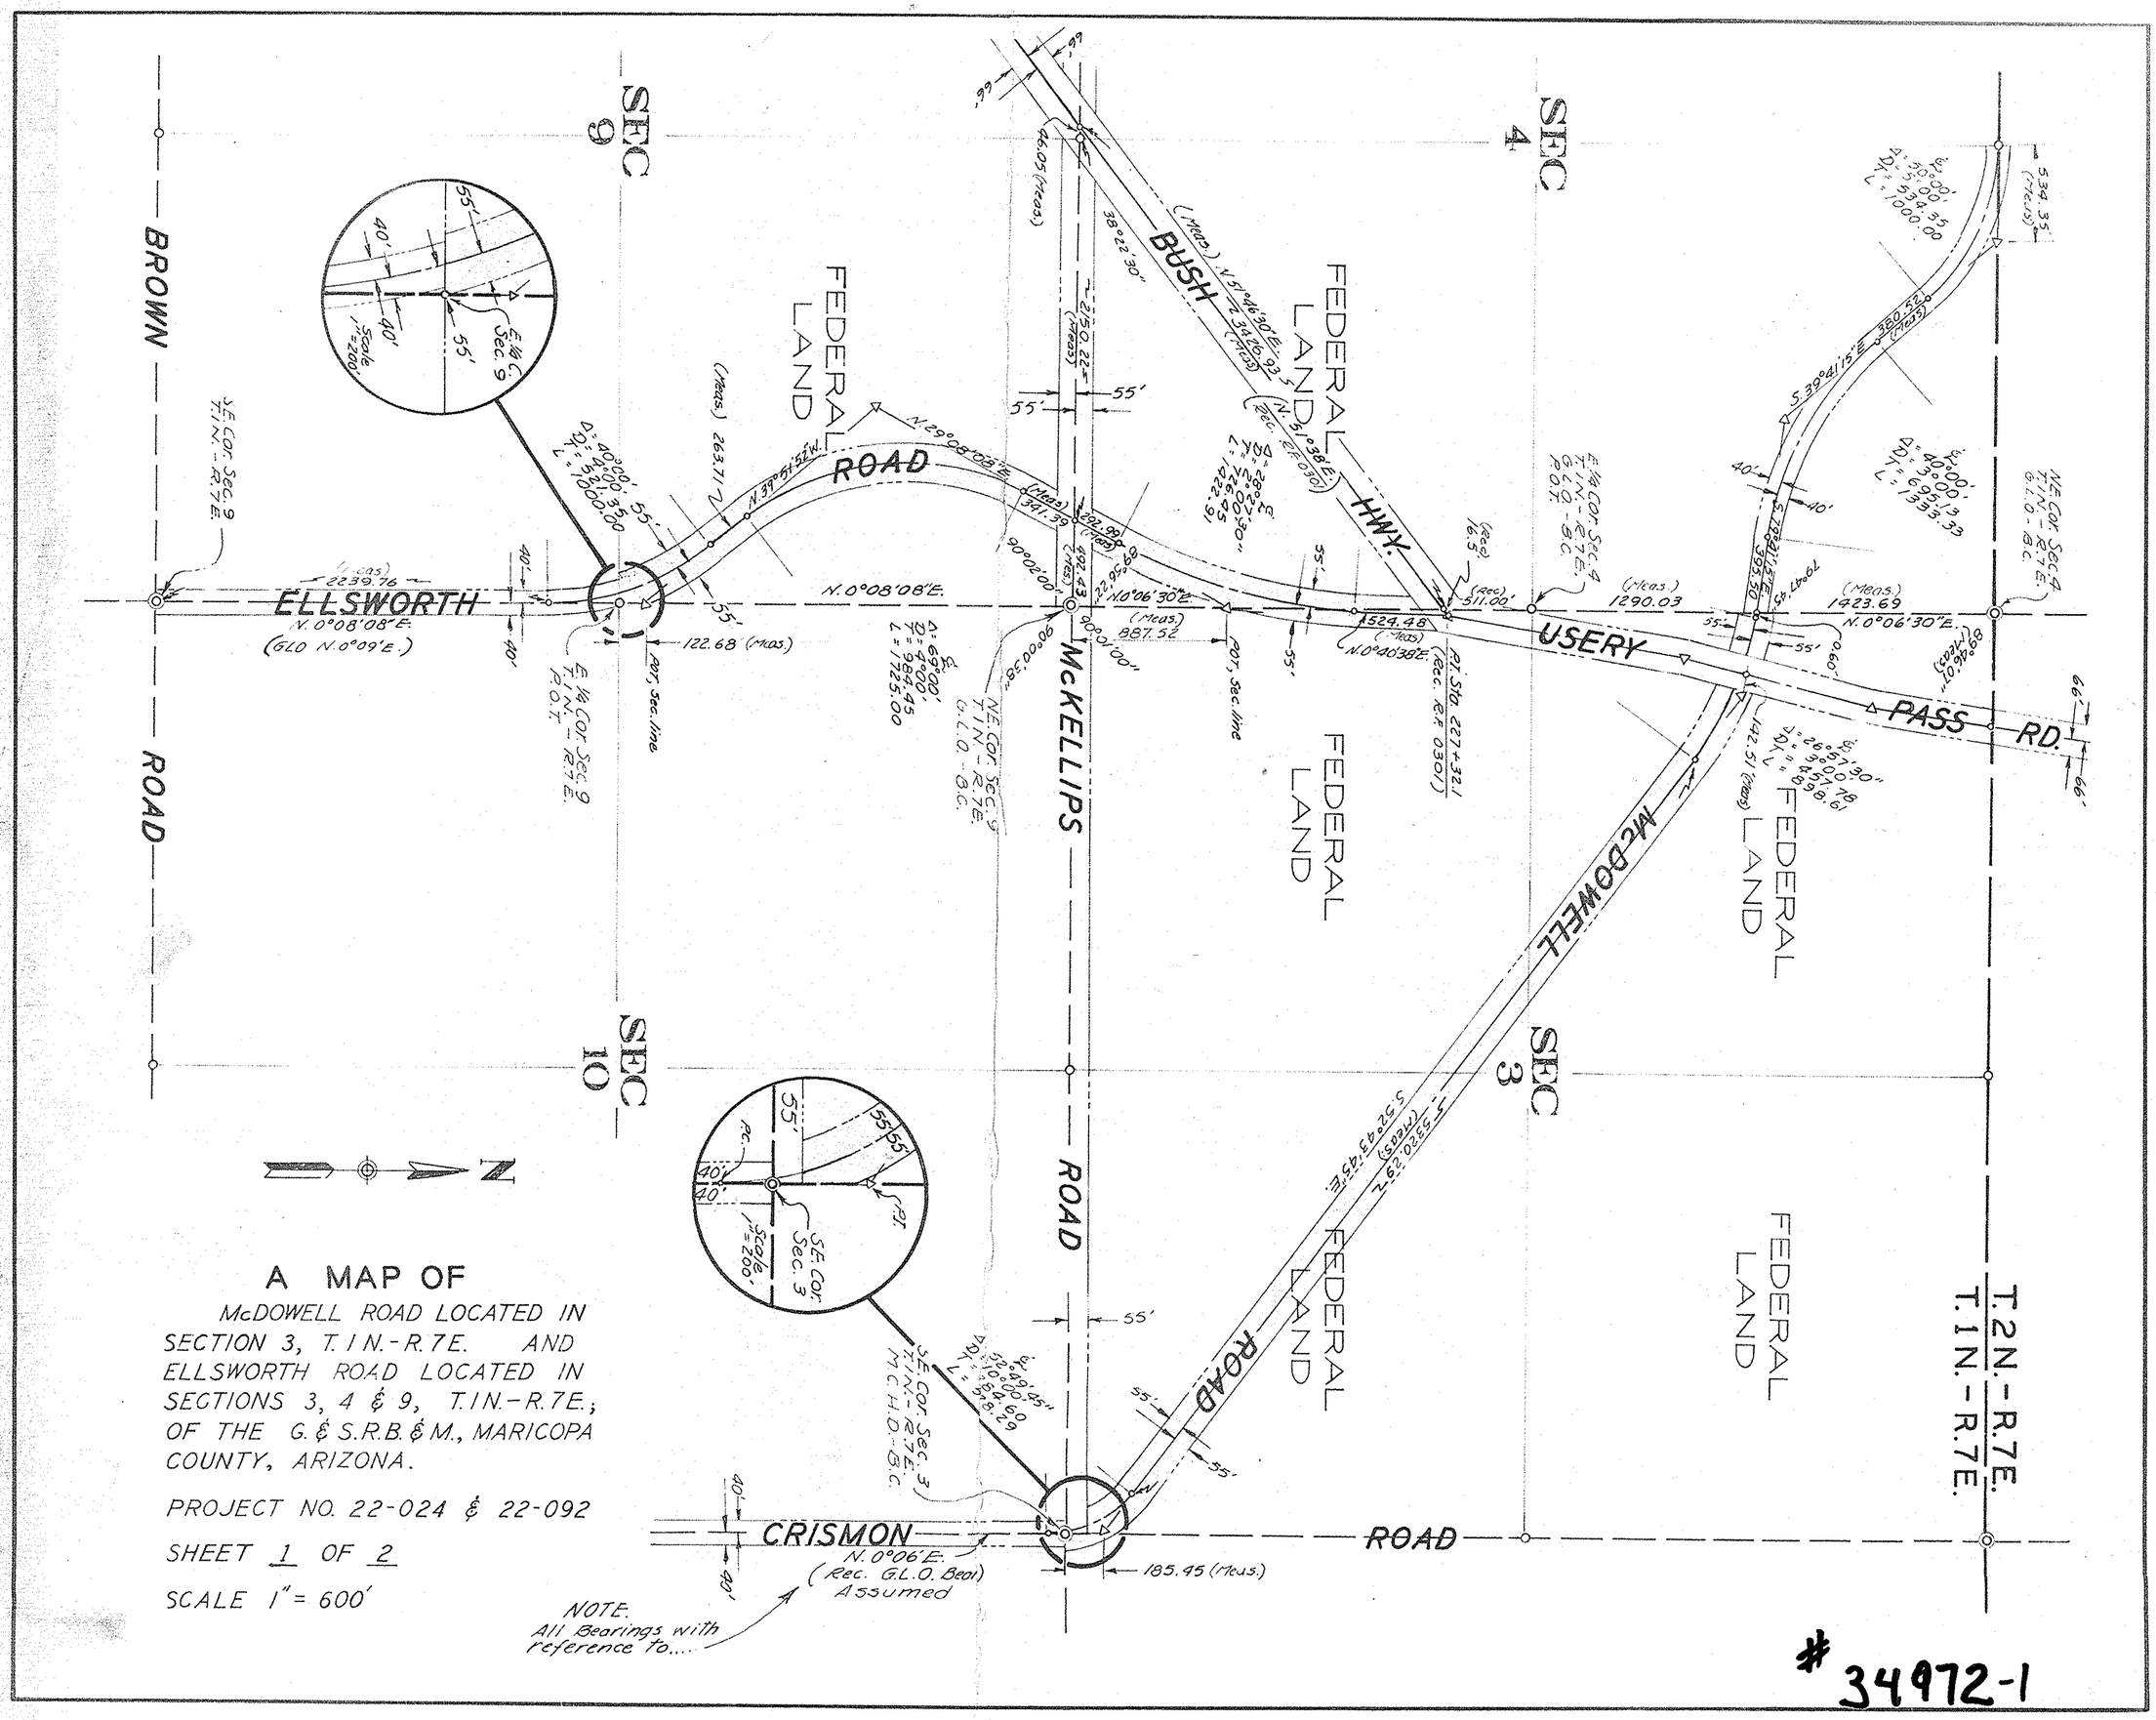
A MAP OF
McDOWELL ROAD LOCATED IN SECTION 3, T.1N.-R.7E. AND ELLSWORTH ROAD LOCATED IN SECTIONS 3, 4 & 9, T.1N.-R.7E.; OF THE G.&S.R.B.&M., MARICOPA COUNTY, ARIZONA.
PROJECT NO. 22-024 & 22-092
SHEET 1 OF 2
SCALE 1" = 600'
NOTE. All Bearings with reference to.... N.0°06'E. (Rec. G.L.O. Bear) Assumed
BROWN ROAD
ELLSWORTH ROAD
McKELLIPS ROAD
McDOWELL ROAD
CRISMON ROAD
USERY PASS RD.
BUSH HWY.
FEDERAL LAND
SEC 9
SEC 4
SEC 10
SEC 3
T.2N.-R.7E.
T.1N.-R.7E.
N.0°08'08"E.
(GLO N.0°09'E.)
N.0°06'30"E.
N.0°40'38"E.
N.0°06'E.
N.39°51'52"W.
N.29°08'08"E.
N.21°46'30"E.
S.39°41'15"E.
S.52°43'45"E.
S.18°01'17"E.
Sta. 227+32.1
(Rec. R.E. 0301)
Scale 1"=200'
S.E. Cor. Sec. 3
S.E. Cor. Sec. 9
N.E. Cor. Sec. 9
N.E. Cor. Sec. 4
N.E. Cor. Sec. 3
S.E. Cor. Sec. 3 T.1N.-R.7E. M.C.H.D.-B.C.
N.E. Cor. Sec. 9 T.1N.-R.7E. G.L.O.-B.C.
N.E. Cor. Sec. 4 T.1N.-R.7E. G.L.O.-B.C.
E. 1/4 Cor. Sec. 9 T.1N.-R.7E. P.O.T.
E. 1/4 Cor. Sec. 4 T.1N.-R.7E. G.L.O.-B.C.
N.E. Cor. Sec. 9 T.1N.-R.7E.
POT. Sec. line
122.68 (Meas.)
185.45 (Meas.)
2239.76 (Meas.)
1290.03 (Meas.)
1423.69 (Meas.)
887.52 (Meas.)
1524.48 (Meas.)
511.00 (Rec.)
16.5 (Rec.)
263.71 (Meas.)
2150.22 (Meas.)
292.98 (Meas.)
341.39 (Meas.)
22.96 (Meas.)
1047.45
395.20
380.52 (Meas.)
534.35 (Meas.)
142.51 (Meas.)
62.02 (Meas.)
10.96 (Calc.)
Δ = 40°00' D = 4°00' R = 1432.39 L = 1000.00
Δ = 40°00' D = 4°00' R = 1432.39 L = 1000.00
Δ = 69°00' D = 8°00' R = 717.49 L = 1725.00
Δ = 40°00' D = 3°00' R = 1909.86 L = 1000.00
Δ = 40°00' D = 3°00' R = 1909.86 L = 1000.00
Δ = 26°57'30" D = 9°00' R = 637.06 L = 299.80
Δ = 52°49'45" D = 10°00' R = 572.96 L = 528.29
90°00'00"
90°02'00"
38°22'30"
55'
40'
66'
0.60'

#34972-1