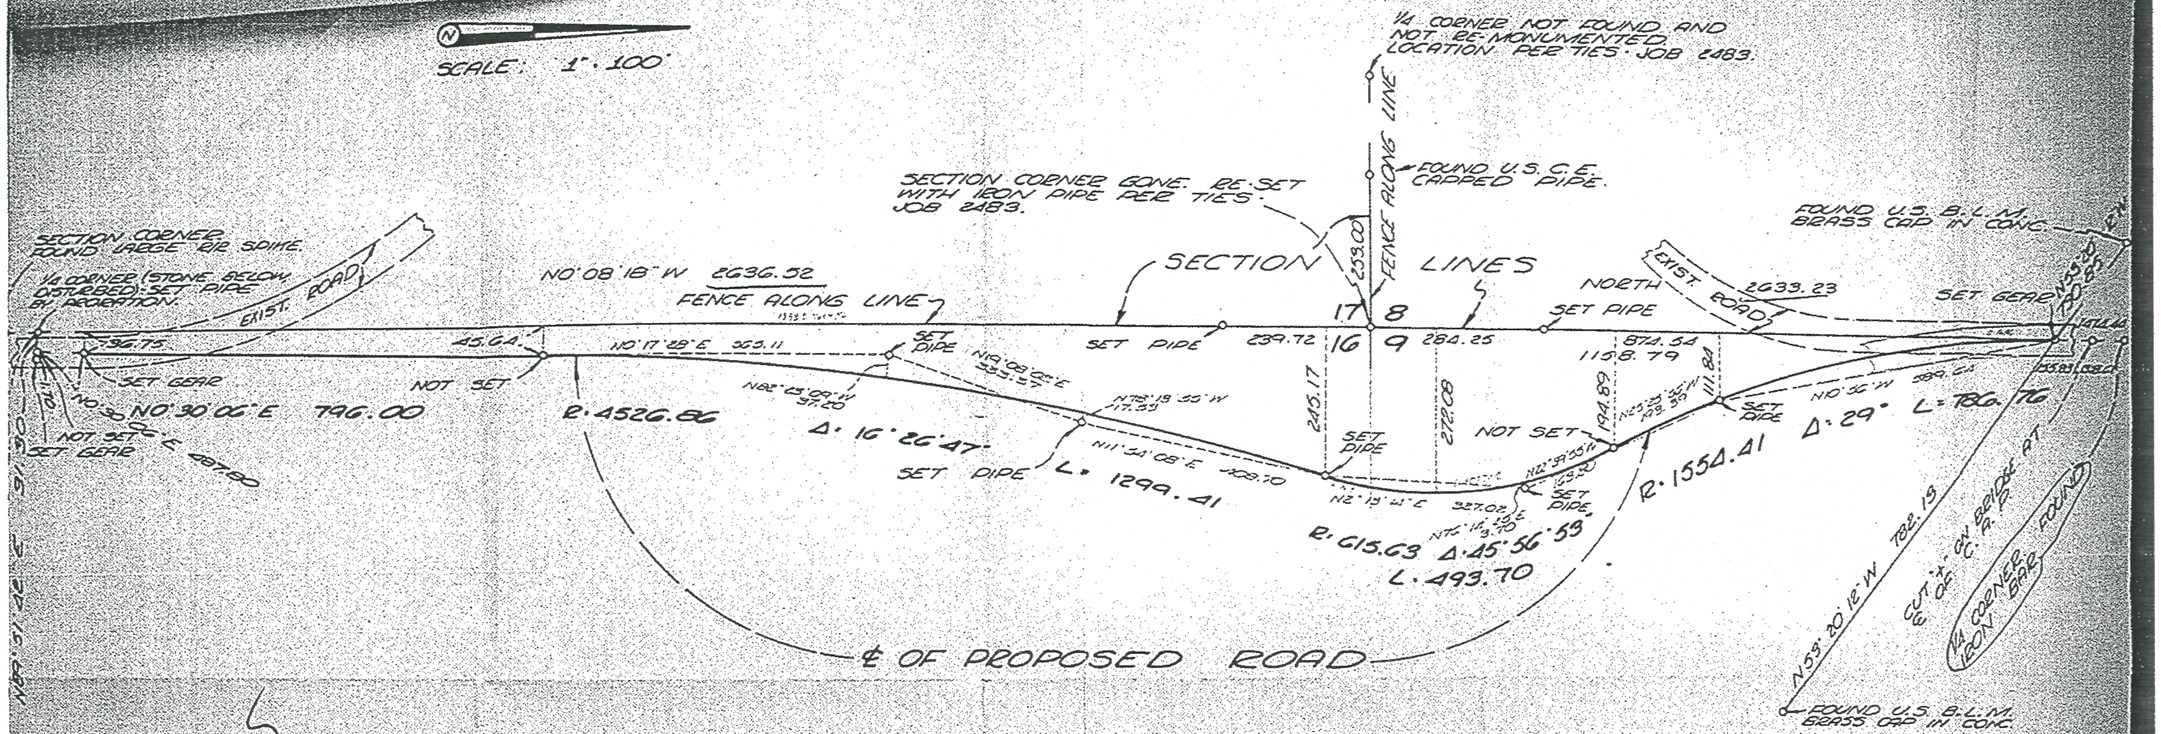


V35

File Copy
17-84125

D19
9.87

DIN 37829-1

4N 3E 7/16
7/17

**LEGAL DESCRIPTION OF PROPOSED ROAD EASEMENT:**

A strip of land 50 feet in width situated in part of the Northwest quarter of Section 16 and the Southwest quarter of Section 8 in Township 4 North, Range 3 East of the Gila and Salt River Base and Meridian, Maricopa County, Arizona, lying 25 feet on each side of the following described center line:

Commencing at the West quarter corner of Section 16 from which the Southwest corner of Section 16 bears South 0 degrees 08 minutes 18 seconds East 2642.07 feet and from which the Northwest corner of Section 16 bears North 0 degrees 08 minutes 18 seconds West 2636.52 feet; thence North 89 degrees 51 minutes 42 seconds East 31.30 feet; thence North 0 degrees 30 minutes 06 seconds East 407.50 feet to the POINT OF BEGINNING of the center line herein described; thence North 0 degrees 30 minutes 06 seconds East 796.00 feet; thence along a curve to the right with a radius of 4526.86 feet and thru a central angle of 16 degrees 26 minutes 47 seconds, an arc distance of 1299.41 feet; thence along a curve to the left with a radius of 615.63 feet and thru a central angle of 45 degrees 56 minutes 59 seconds, an arc distance of 493.70 feet; thence along a curve to the right with a radius of 1554.41 feet and thru a central angle of 29 degrees 00 minutes 00 seconds, an arc distance of 786.76 feet to the POINT OF ENDING of the center line herein described and to a point on the West line of the Southwest quarter of Section 9 from which the West quarter corner of Section 9 bears South 1158.79 feet and from which the Southwest corner of Section 9 bears South 1158.79 feet.

See SLD Sec Plat

**CERTIFICATION:**

I, MICHAEL WIER, REGISTERED CIVIL ENGINEER AND LAND SURVEYOR, HEREBY CERTIFY THAT THIS PLAT CORRECTLY REPRESENTS A FIELD SURVEY MADE BY ME.

A TITLE REPORT ENUMERATING EASEMENTS AND RIGHTS OF WAY HAS NOT BEEN FURNISHED TO THIS ENGINEER.

**MICHAEL WIER - CIVIL ENGINEER AND LAND SURVEYOR - JOB NUMBER 2416**
13015 NORTH SEVEN PLACE - PHOENIX, ARIZONA 85022 - PHONE 274-2535