NORTH EAST OUTER LOOP (S.R.117)
JCT. I-17 - CAVE CREEK ROAD
MARICOPA COUNTY

8835	3-8-94	MTP	ADDED NEW R/W 1994 RT. of P.O.T. 1454± To 1459±&
"	"	"	ADDED NEW PAR'S 7-4108-A, 7-4110-A & 7-7535.
8853	4-6-94	E.L.G.	DELETED PARCEL 7-7535.
9033	4-22-96	C.Z.	ADDED NEW ACCESS CONTROL LT. & RT. FROM
"	"	"	P.O.T. 1442+00 TO P.O.T. 1468+00. ADDED NEW
"	"	"	R/W 1997 FOR PAR. 7-4113-A
9159	10-7-97	DMJM	ADDED PARCELS 7-4107-A, 7-4111-A, 7-4112-A

WILSON & COMPANY
ENGINEERS ARCHITECTS
PHOENIX - AZ

REVISIONS			
C.O.No.	DATE	BY	DESCRIPTION
7330	8-4-84	GSG	REVISED R/W LT. STA. 1461 TO 1468
"	8-4-84	GSG	REVISED PROPERTY LINE OF PARCEL 7-4109
"	8-4-84	GSG	ADD SCHD. "B" PARCEL 7-4116 & 7-4108
"	8-4-84	GSG	REVISED SHT. NOS.
7478	3-19-87	AJS	REVISED R/W RT. STA. 1466±
7494	5-22-87	RCD	Rev. P.O.T.'s, D.&B., Rt 1443± To 1467±
7648	11/21/88	JCH	Rev. R/W Par. 7-4113
7741	6-14-88	GSK	Rev. Sht. No.'s
7963	7-28-89	NRG	ADDED OFFICE & CONST. ℄ & DATA

PROJECT NO.	BPM-600-1-705
DRAWING NO.	D-7-T-786
SHEET NO.	21 OF 38
DRAWN BY	GSG DJB
DATE COMP.	1-24-86
SCALE	1" = 100'

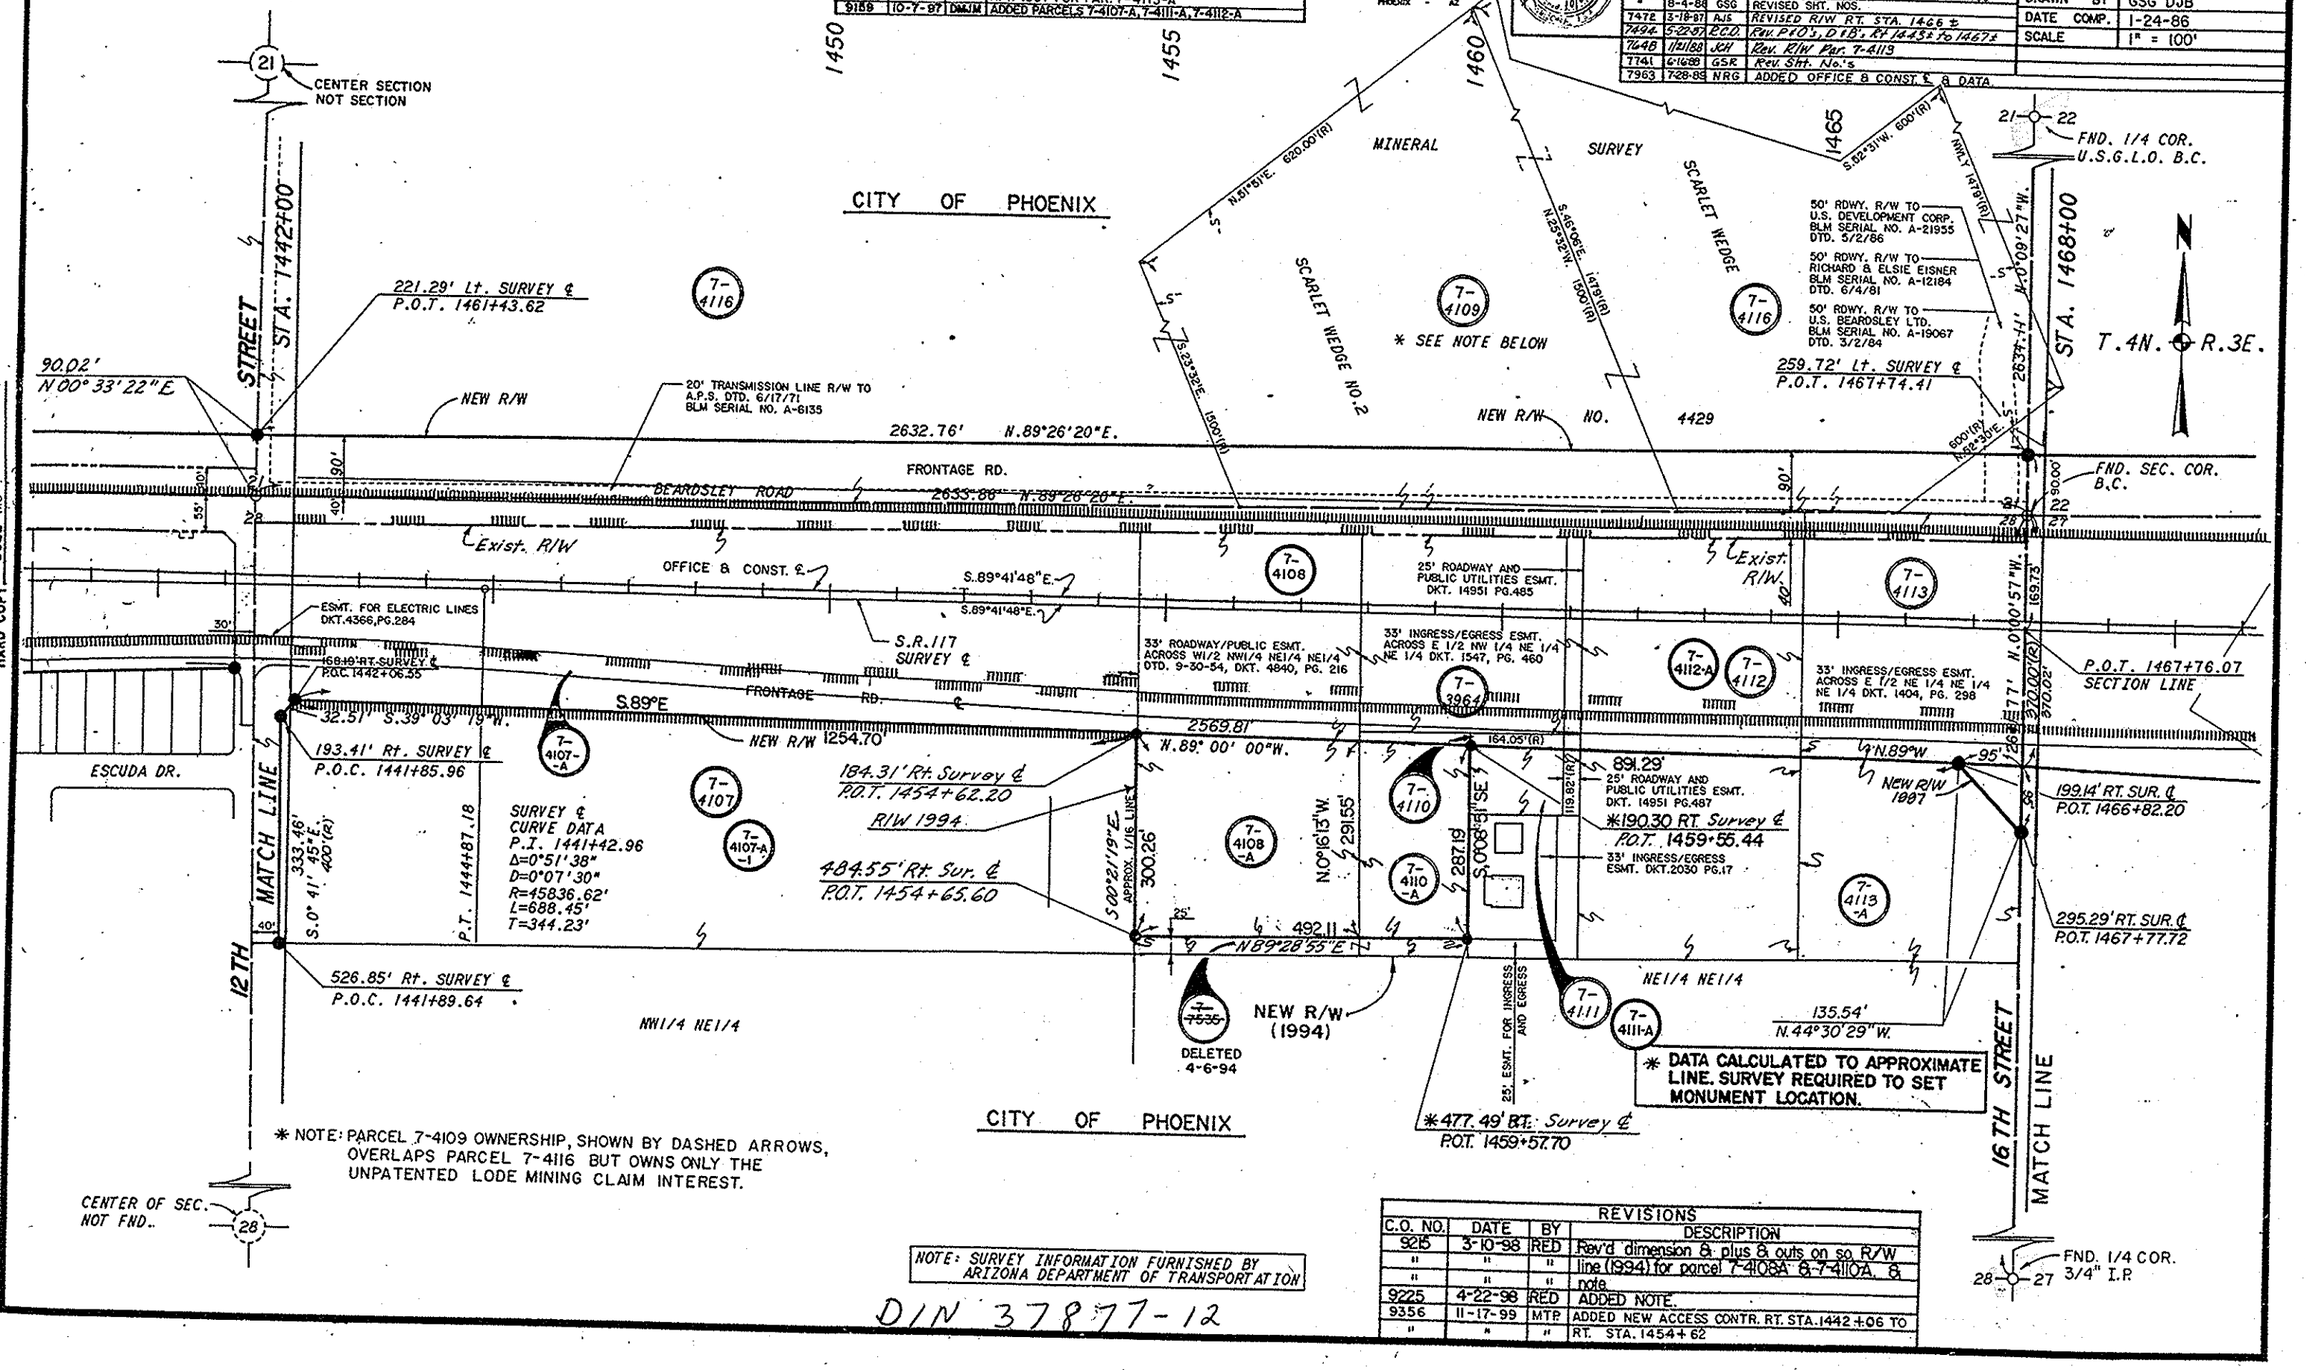

* NOTE: PARCEL 7-4109 OWNERSHIP, SHOWN BY DASHED ARROWS, OVERLAPS PARCEL 7-4116 BUT OWNS ONLY THE UNPATENTED LODE MINING CLAIM INTEREST.

NOTE: SURVEY INFORMATION FURNISHED BY ARIZONA DEPARTMENT OF TRANSPORTATION

REVISIONS			
C.O. NO.	DATE	BY	DESCRIPTION
9215	3-10-98	RED	Rev'd dimension & plus & outs on so R/W
"	"	"	line (1994) for parcel 7-4108A & 7-4110A. &
"	"	"	note
9225	4-22-98	RED	ADDED NOTE.
9356	11-17-99	MTP	ADDED NEW ACCESS CONTR. RT. STA. 1442+06 TO
"	"	"	RT. STA. 1454+62

DIN 37877-12