CURVE DATA

CURVE	ARC	DELTA	RADIUS	CHORD LENGTH	CHORD BEARING
C1	9.70	79°21'41"	7.00	8.94	N 50°19'32" W
C2	115.60	10°30'49"	630.00	115.44	S 11°23'13" E
C3	36.05	82°36'33"	25.00	33.00	S 41°02'34" W
C4	75.28	07°34'03"	570.00	75.23	S 86°07'52" W
C5	39.23	89°53'50"	25.00	35.32	S 44°43'07" W
C6	39.30	90°04'16"	25.00	35.38	N 45°17'50" W
C7	124.88	12°33'11"	570.00	124.63	N 10°22'02" W
C8	79.25	07°34'03"	600.00	79.19	N 86°07'52" E
C9	43.81	04°10'59"	600.00	43.80	N 84°26'20" E
C10	32.85	03°08'12"	600.00	32.84	N 88°05'56" E

LINE DATA

LINE	BEARING	DISTANCE
L1	N 62°48'23" W	10.32
L2	N 88°52'14" E	38.81
L3	S 00°15'42" E	17.18
L4	S 00°15'42" E	11.16
L5	S 00°00'23" E	25.00

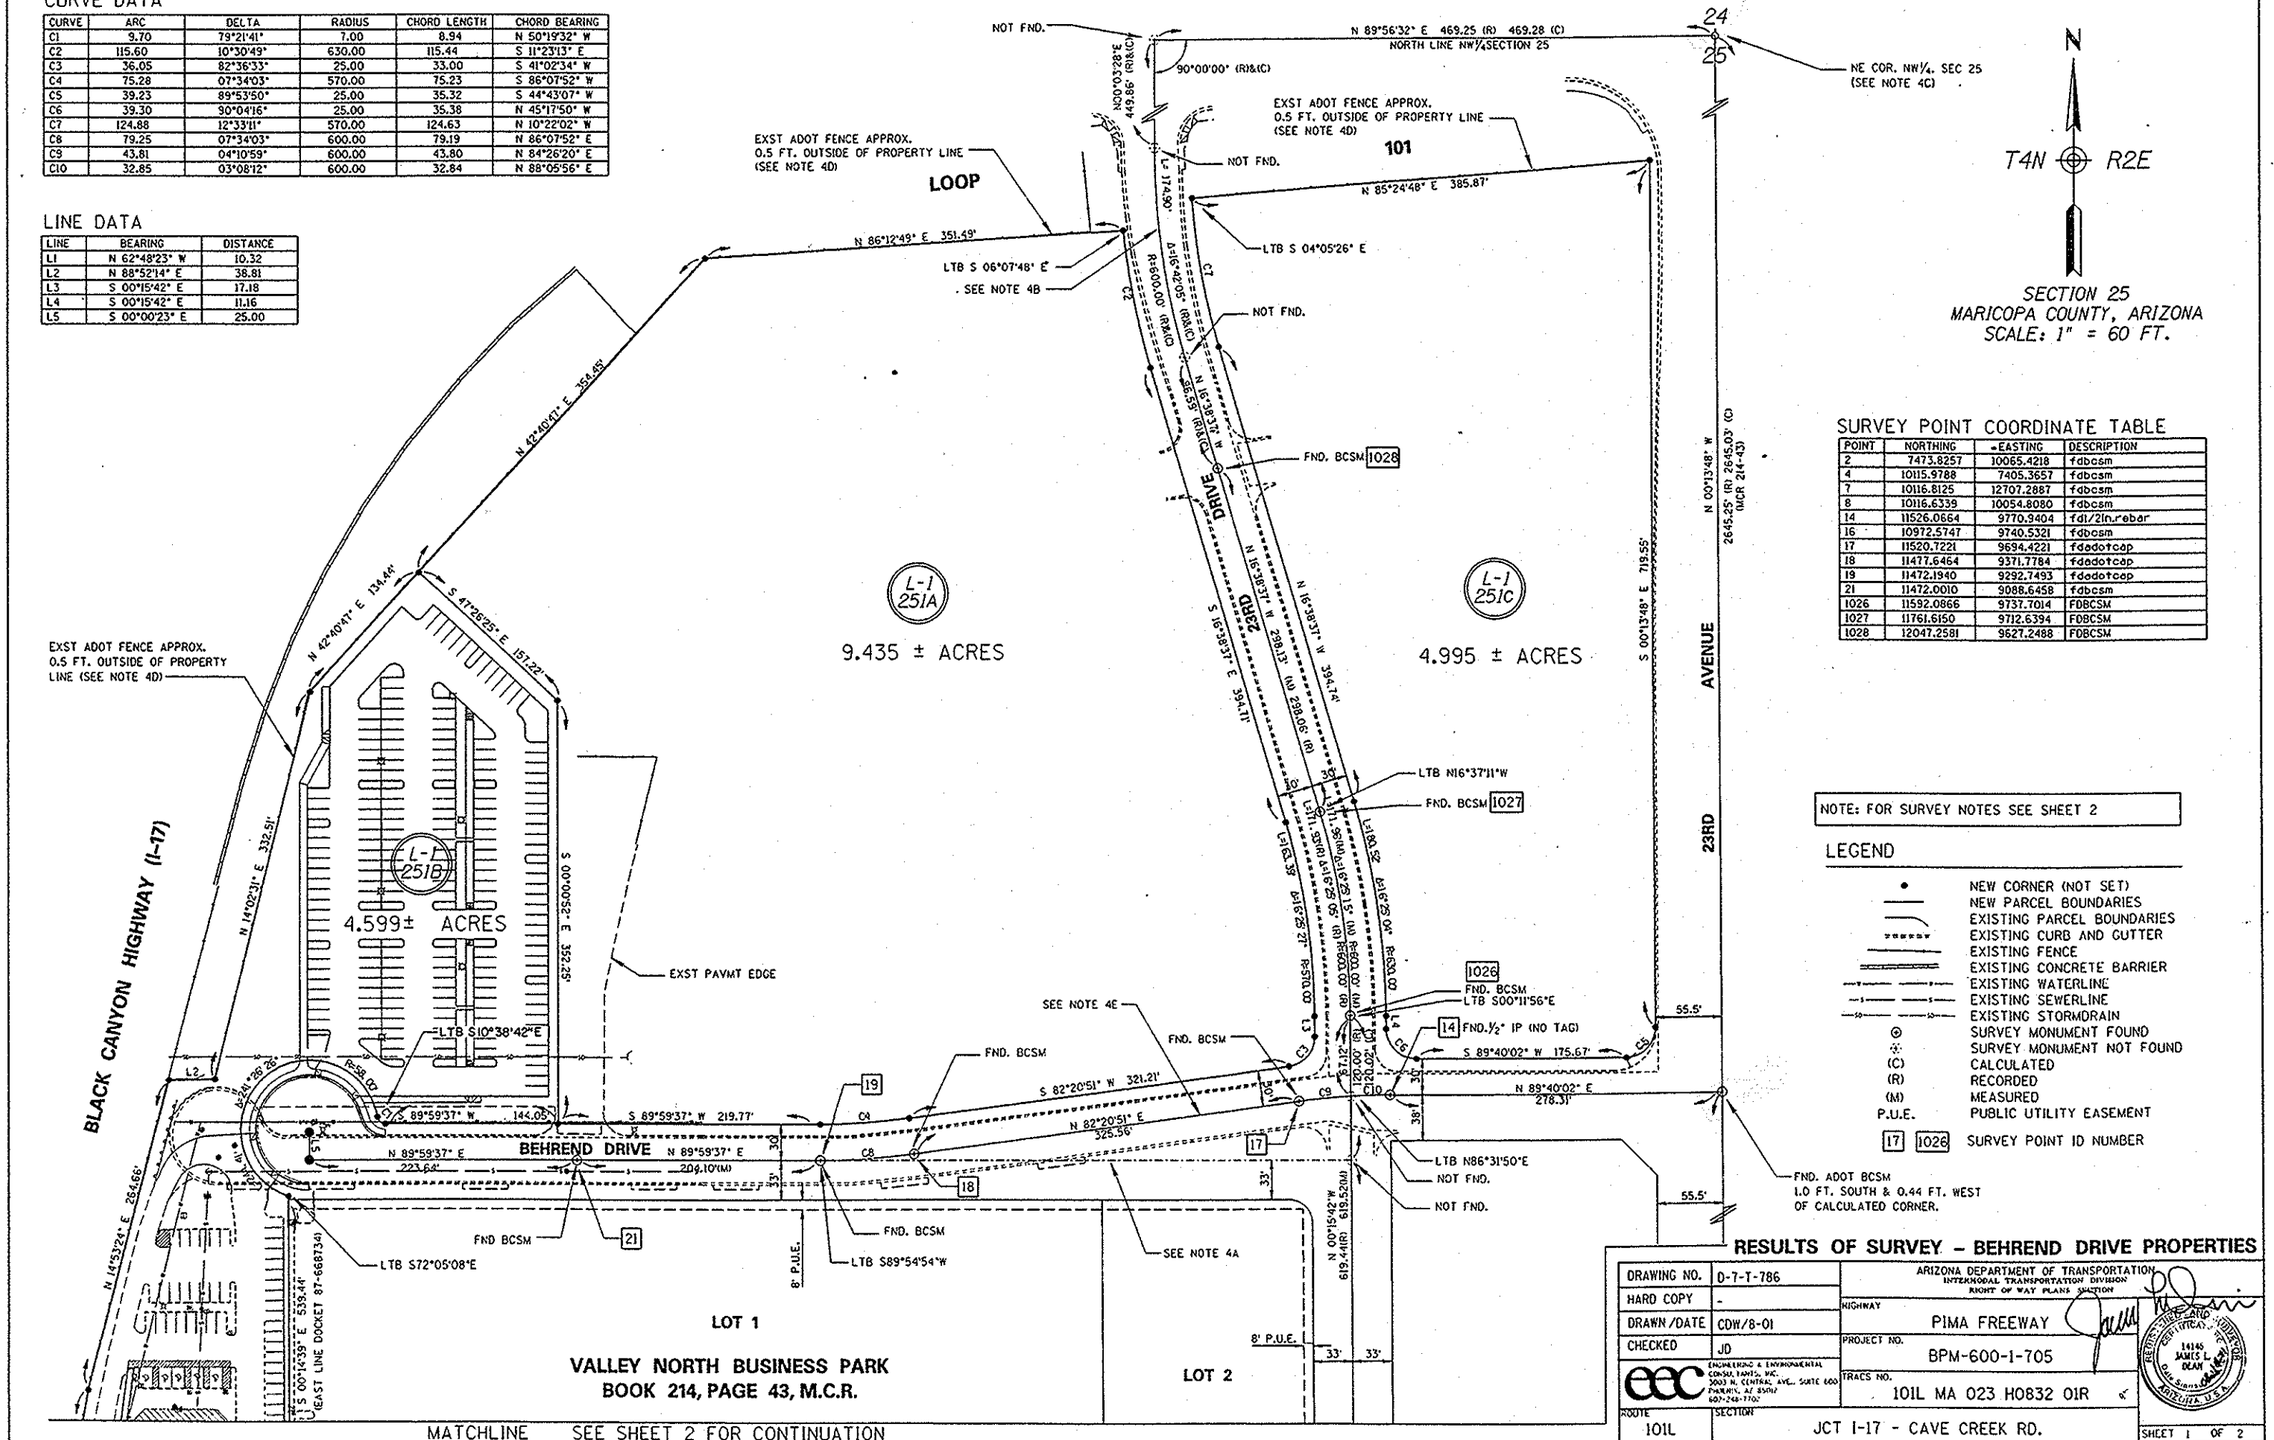

N

T4N R2E

SECTION 25
MARICOPA COUNTY, ARIZONA
SCALE: 1" = 60 FT.

SURVEY POINT COORDINATE TABLE

POINT	NORTHING	EASTING	DESCRIPTION
2	7473.8257	10065.4218	fdbcsm
4	10115.9788	7405.3657	fdbcsm
7	10116.8125	12707.2887	fdbcsm
8	10116.6339	10054.8080	fdbcsm
14	11526.0664	9770.9404	fd1/2in.rebar
16	10972.5747	9740.5321	fdbcsm
17	11520.7221	9694.4221	fdadotcap
18	11477.6464	9371.7784	fdadotcap
19	11472.1940	9292.7493	fdadotcap
21	11472.0010	9088.6458	fdbcsm
1026	11592.0866	9737.7014	FDBCSM
1027	11761.6150	9712.6394	FDBCSM
1028	12047.2581	9627.2488	FDBCSM

NOTE: FOR SURVEY NOTES SEE SHEET 2

LEGEND

- NEW CORNER (NOT SET)
- NEW PARCEL BOUNDARIES
- EXISTING PARCEL BOUNDARIES
- EXISTING CURB AND GUTTER
- EXISTING FENCE
- EXISTING CONCRETE BARRIER
- EXISTING WATERLINE
- EXISTING SEWERLINE
- EXISTING STORMDRAIN
- SURVEY MONUMENT FOUND
- SURVEY MONUMENT NOT FOUND
- (C) CALCULATED
- (R) RECORDED
- (M) MEASURED
- P.U.E. PUBLIC UTILITY EASEMENT
- 17 1026 SURVEY POINT ID NUMBER

RESULTS OF SURVEY – BEHREND DRIVE PROPERTIES

DRAWING NO.	D-7-T-786
HARD COPY	-
DRAWN/DATE	CDW/8-01
CHECKED	JD

ENGINEERING & ENVIRONMENTAL CONSULTANTS, INC. 3003 N. CENTRAL AVE., SUITE 600 PHOENIX, AZ 85012 602-248-1702

ARIZONA DEPARTMENT OF TRANSPORTATION
INTERMODAL TRANSPORTATION DIVISION
RIGHT OF WAY PLANS SECTION

HIGHWAY: PIMA FREEWAY
PROJECT NO.: BPM-600-1-705
TRACS NO.: 101L MA 023 H0832 01R
ROUTE: 101L
SECTION: JCT I-17 - CAVE CREEK RD.

REGISTERED LAND SURVEYOR CERTIFICATE NO. 14145 JAMES L. DEAN ARIZONA U.S.A.

SHEET 1 OF 2

DIN# 37877-16

ccccccSYSTIMEcccccc cccccDGNcSPECIFICATIONcccccc