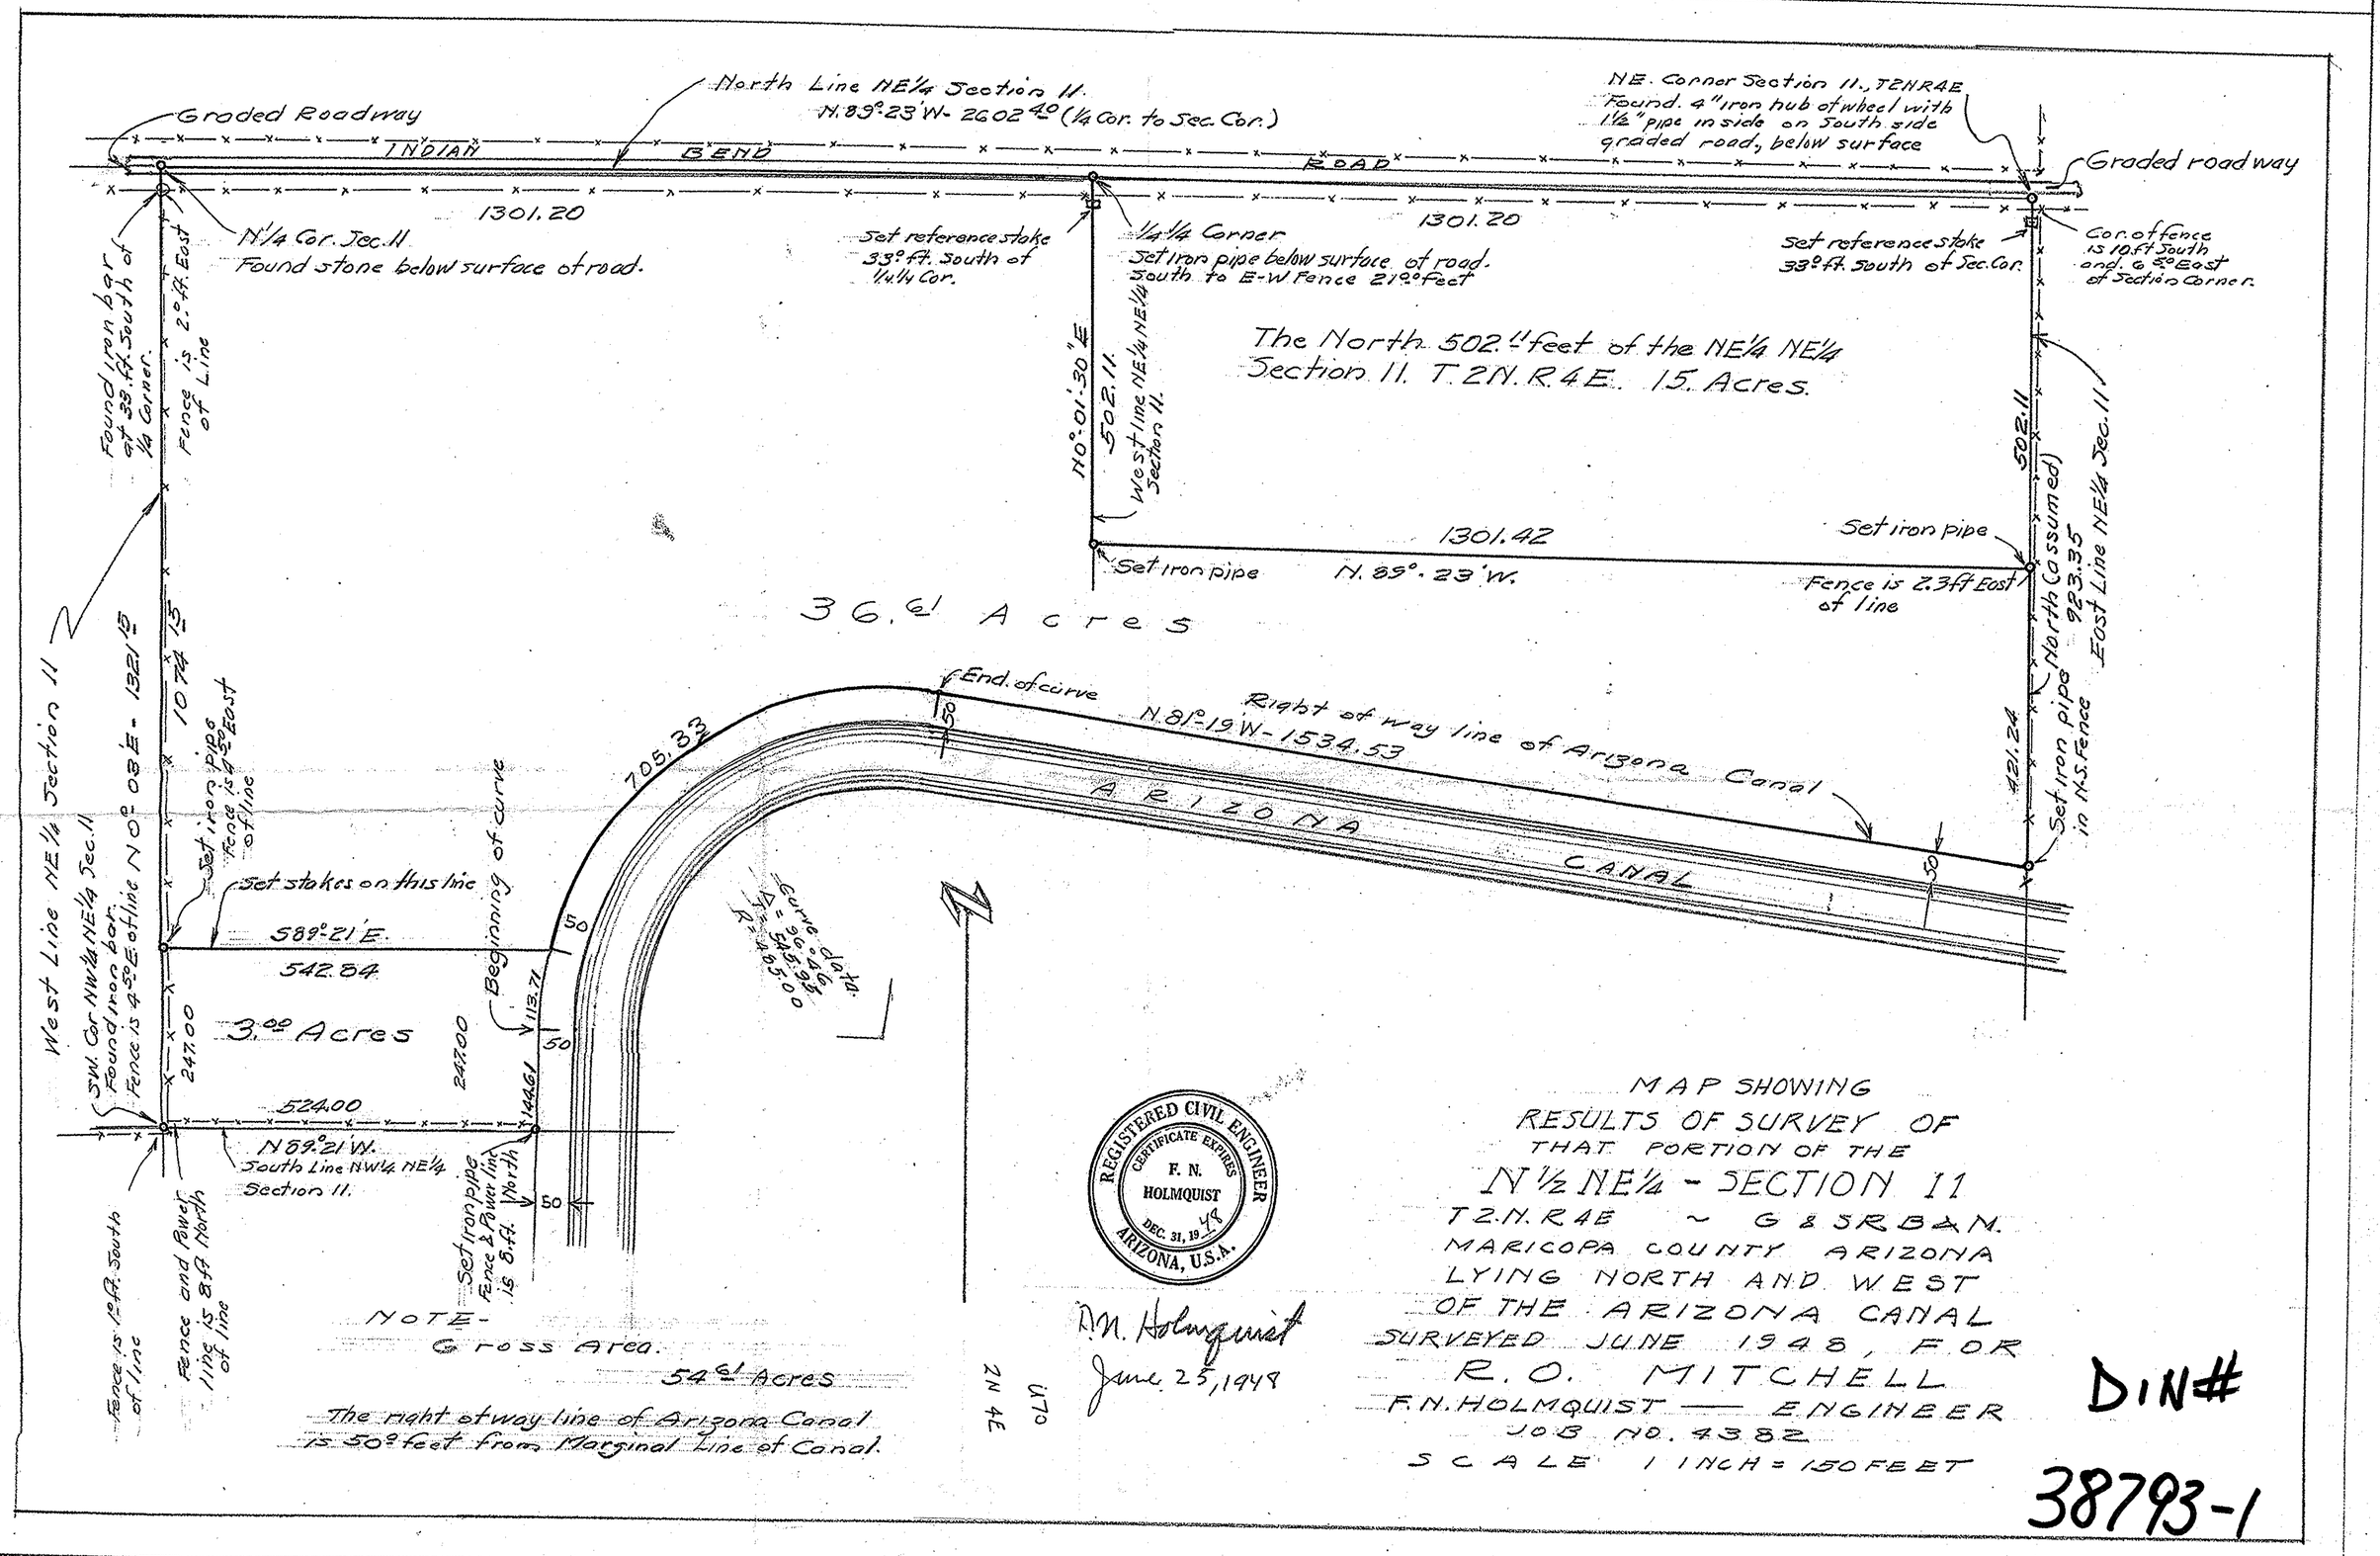
Graded Roadway
INDIAN BEND ROAD
North Line NE¼ Section 11.
N. 89°-23' W- 2602.40 (¼ Cor. to Sec. Cor.)
NE. Corner Section 11., T2NR4E
Found. 4" iron hub of wheel with 1½" pipe inside on South side graded road, below surface
Graded roadway
1301.20
1301.20
N¼ Cor. Sec. 11
Found stone below surface of road.
Set reference stake 33.0 ft. South of ¼ ¼ Cor.
¼ ¼ Corner
Set iron pipe below surface of road. South to E-W Fence 21.0 feet
Set reference stake 33.0 ft. South of Sec. Cor.
Cor. of fence is 10 ft South and 6.5 East of Section Corner.
Found iron bar at 33 ft. South of ¼ Corner.
Fence is 2.0 ft. East of Line
N0°-01'-30" E
502.11
West Line NE¼ NE¼ Section 11.
The North 502.11 feet of the NE¼ NE¼ Section 11. T.2N. R.4E. 15. Acres.
502.11
East Line NE¼ Sec. 11
1301.42
Set iron pipe
Set iron pipe
N. 89°-23' W.
Fence is 2.3 ft East of line
36.61 Acres
West Line NE¼ Section 11
N0°-03'E - 1321.15
10 Ft. 15
Set iron pipe Fence is 4.5 East of line
End of curve
705.33
N. 81°-19' W- 1534.53
Right of way line of Arizona Canal
421.24
North (assumed) 923.35
Set iron pipe in N.S. Fence
ARIZONA CANAL
Set stakes on this line
S89°-21' E.
542.84
Beginning of curve
Curve data: Δ = 36°-34' R = 865.00
3.00 Acres
247.00
247.00
113.71
144.61
524.00
N 89°-21' W.
South Line NW¼ NE¼ Section 11.
Sec. Cor. NW¼ NE¼ Sec. 11 Found iron bar Fence is 4.5 E of line
Set iron pipe Fence & Power line is 8 ft. North
Fence is 1.2 ft. South of line
Fence and Power line 11.2 ft is 8 ft North of line
NOTE-
Gross Area.
54.61 Acres
The right of way line of Arizona Canal is 50.0 feet from Marginal Line of Canal.
T2N 4E
U70
REGISTERED CIVIL ENGINEER
CERTIFICATE EXPIRES
F. N. HOLMQUIST
DEC. 31, 1948
ARIZONA, U.S.A.
F.N. Holmquist
June 25, 1948
MAP SHOWING
RESULTS OF SURVEY OF
THAT PORTION OF THE
N½ NE¼ - SECTION 11
T2.N. R4E ~ G & SRB&M.
MARICOPA COUNTY ARIZONA
LYING NORTH AND WEST
OF THE ARIZONA CANAL
SURVEYED JUNE 1948, FOR
R. O. MITCHELL
F.N. HOLMQUIST — ENGINEER
JOB NO. 4382
SCALE 1 INCH = 150 FEET
DIN#
38793-1

4 Mul. 1.