U20
T3N R5E

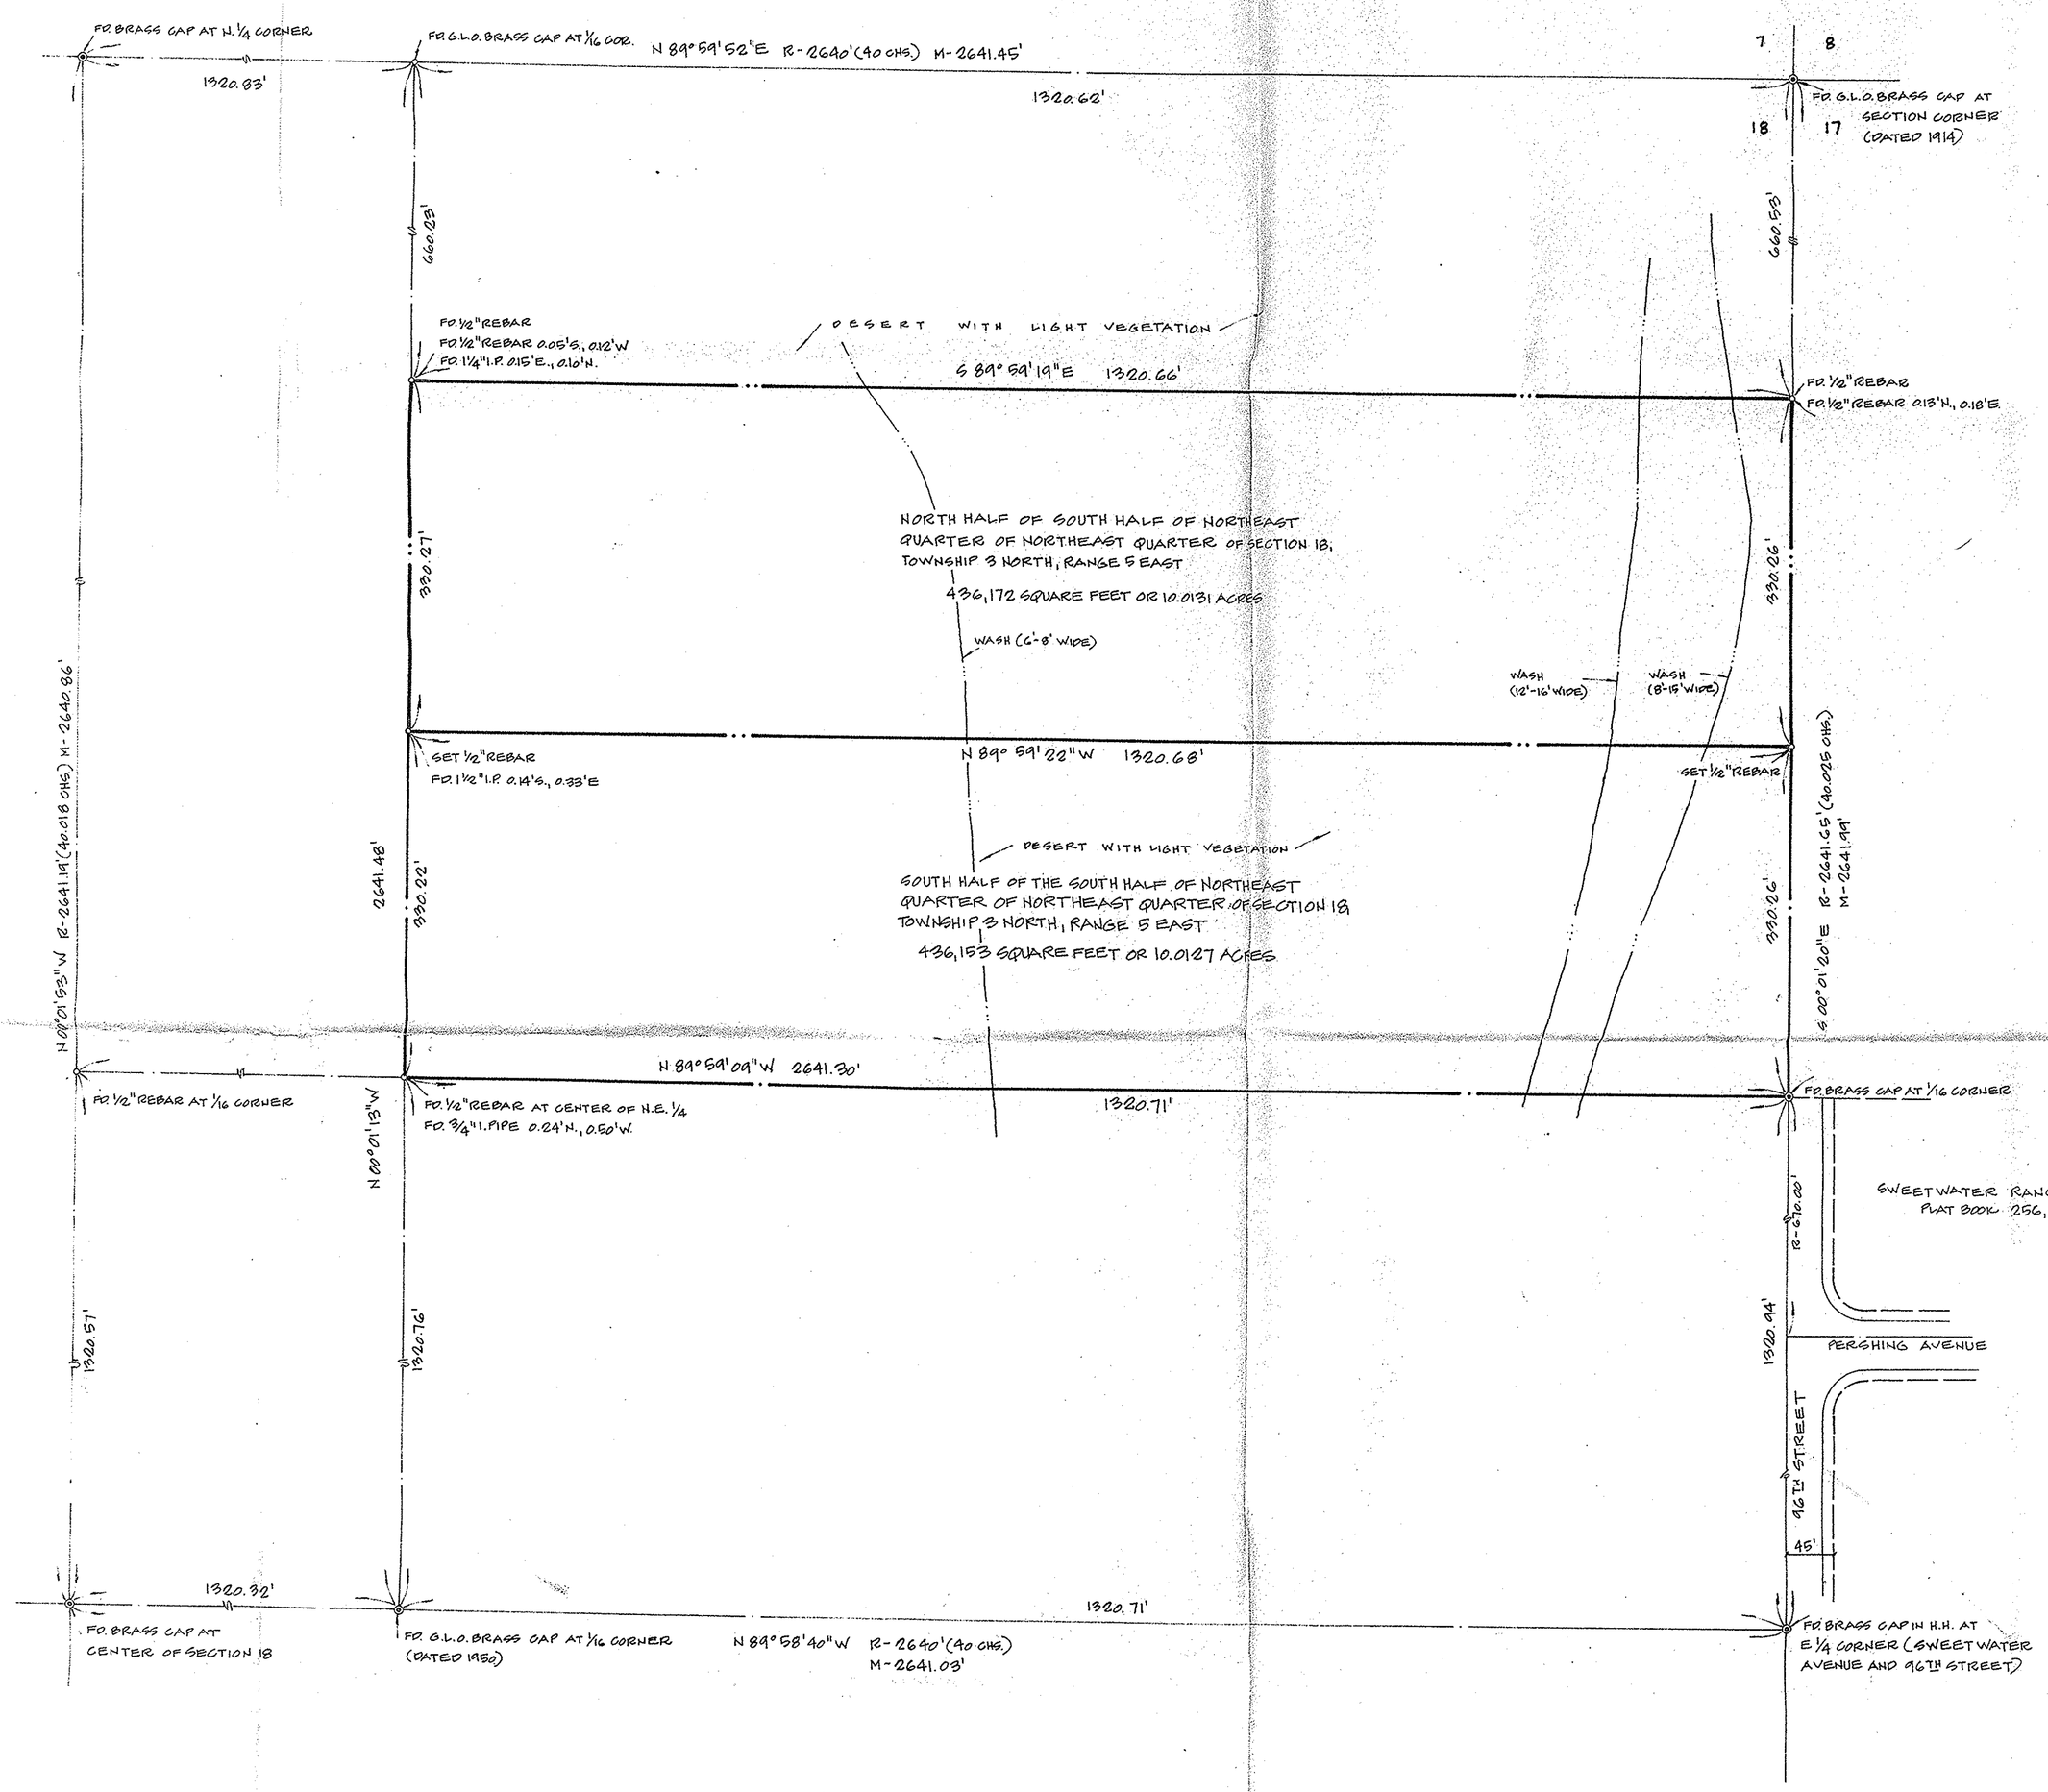

NORTH ASSUMED FROM G.L.O. SURVEY

0 50' 100' 200'
GRAPHIC SCALE 1"=100'

THE ERROR OF CLOSURE PRECISION OF THE UNADJUSTED TRAVERSE USED FOR THIS SURVEY IS 1:38,725.

ALL TITLE INFORMATION IS BASED UPON A PRELIMINARY MEMORANDUM REPORT PREPARED BY STEWART TITLE AND TRUST CO. (ORDER Nº 725,659, DATED MAY 12, 1985 AND ORDER Nº 725,662, DATED MAY 12, 1985.)

Surveyor's Certification:

I certify that the survey shown hereon was made under my direction during the month of JUNE, 1985; that the survey is true and correct to the best of my knowledge and belief; and that there are no encroachments across the property lines except as shown or noted hereon.

Randy S. Debridge, R.L.S.
Arizona No. 18214

6-25-85
Date

A.L.T.A. SURVEY
of the South Half of the Northeast Quarter of the Northeast Quarter of Section 18, Township 3 North, Range 5 East, of the Gila and Salt River Base and Meridian
Scottsdale, Maricopa County, Arizona

DIN # 40000

June 25, 1985

Collar, Williams & White Engineering, Inc.
Consulting Engineers and Land Surveyors
2902 NORTH 70TH STREET
SCOTTSDALE, ARIZONA 85251
PHONE 947-2433

JOB NO 850539

E.V. Hancock II