U18
T3N R5E

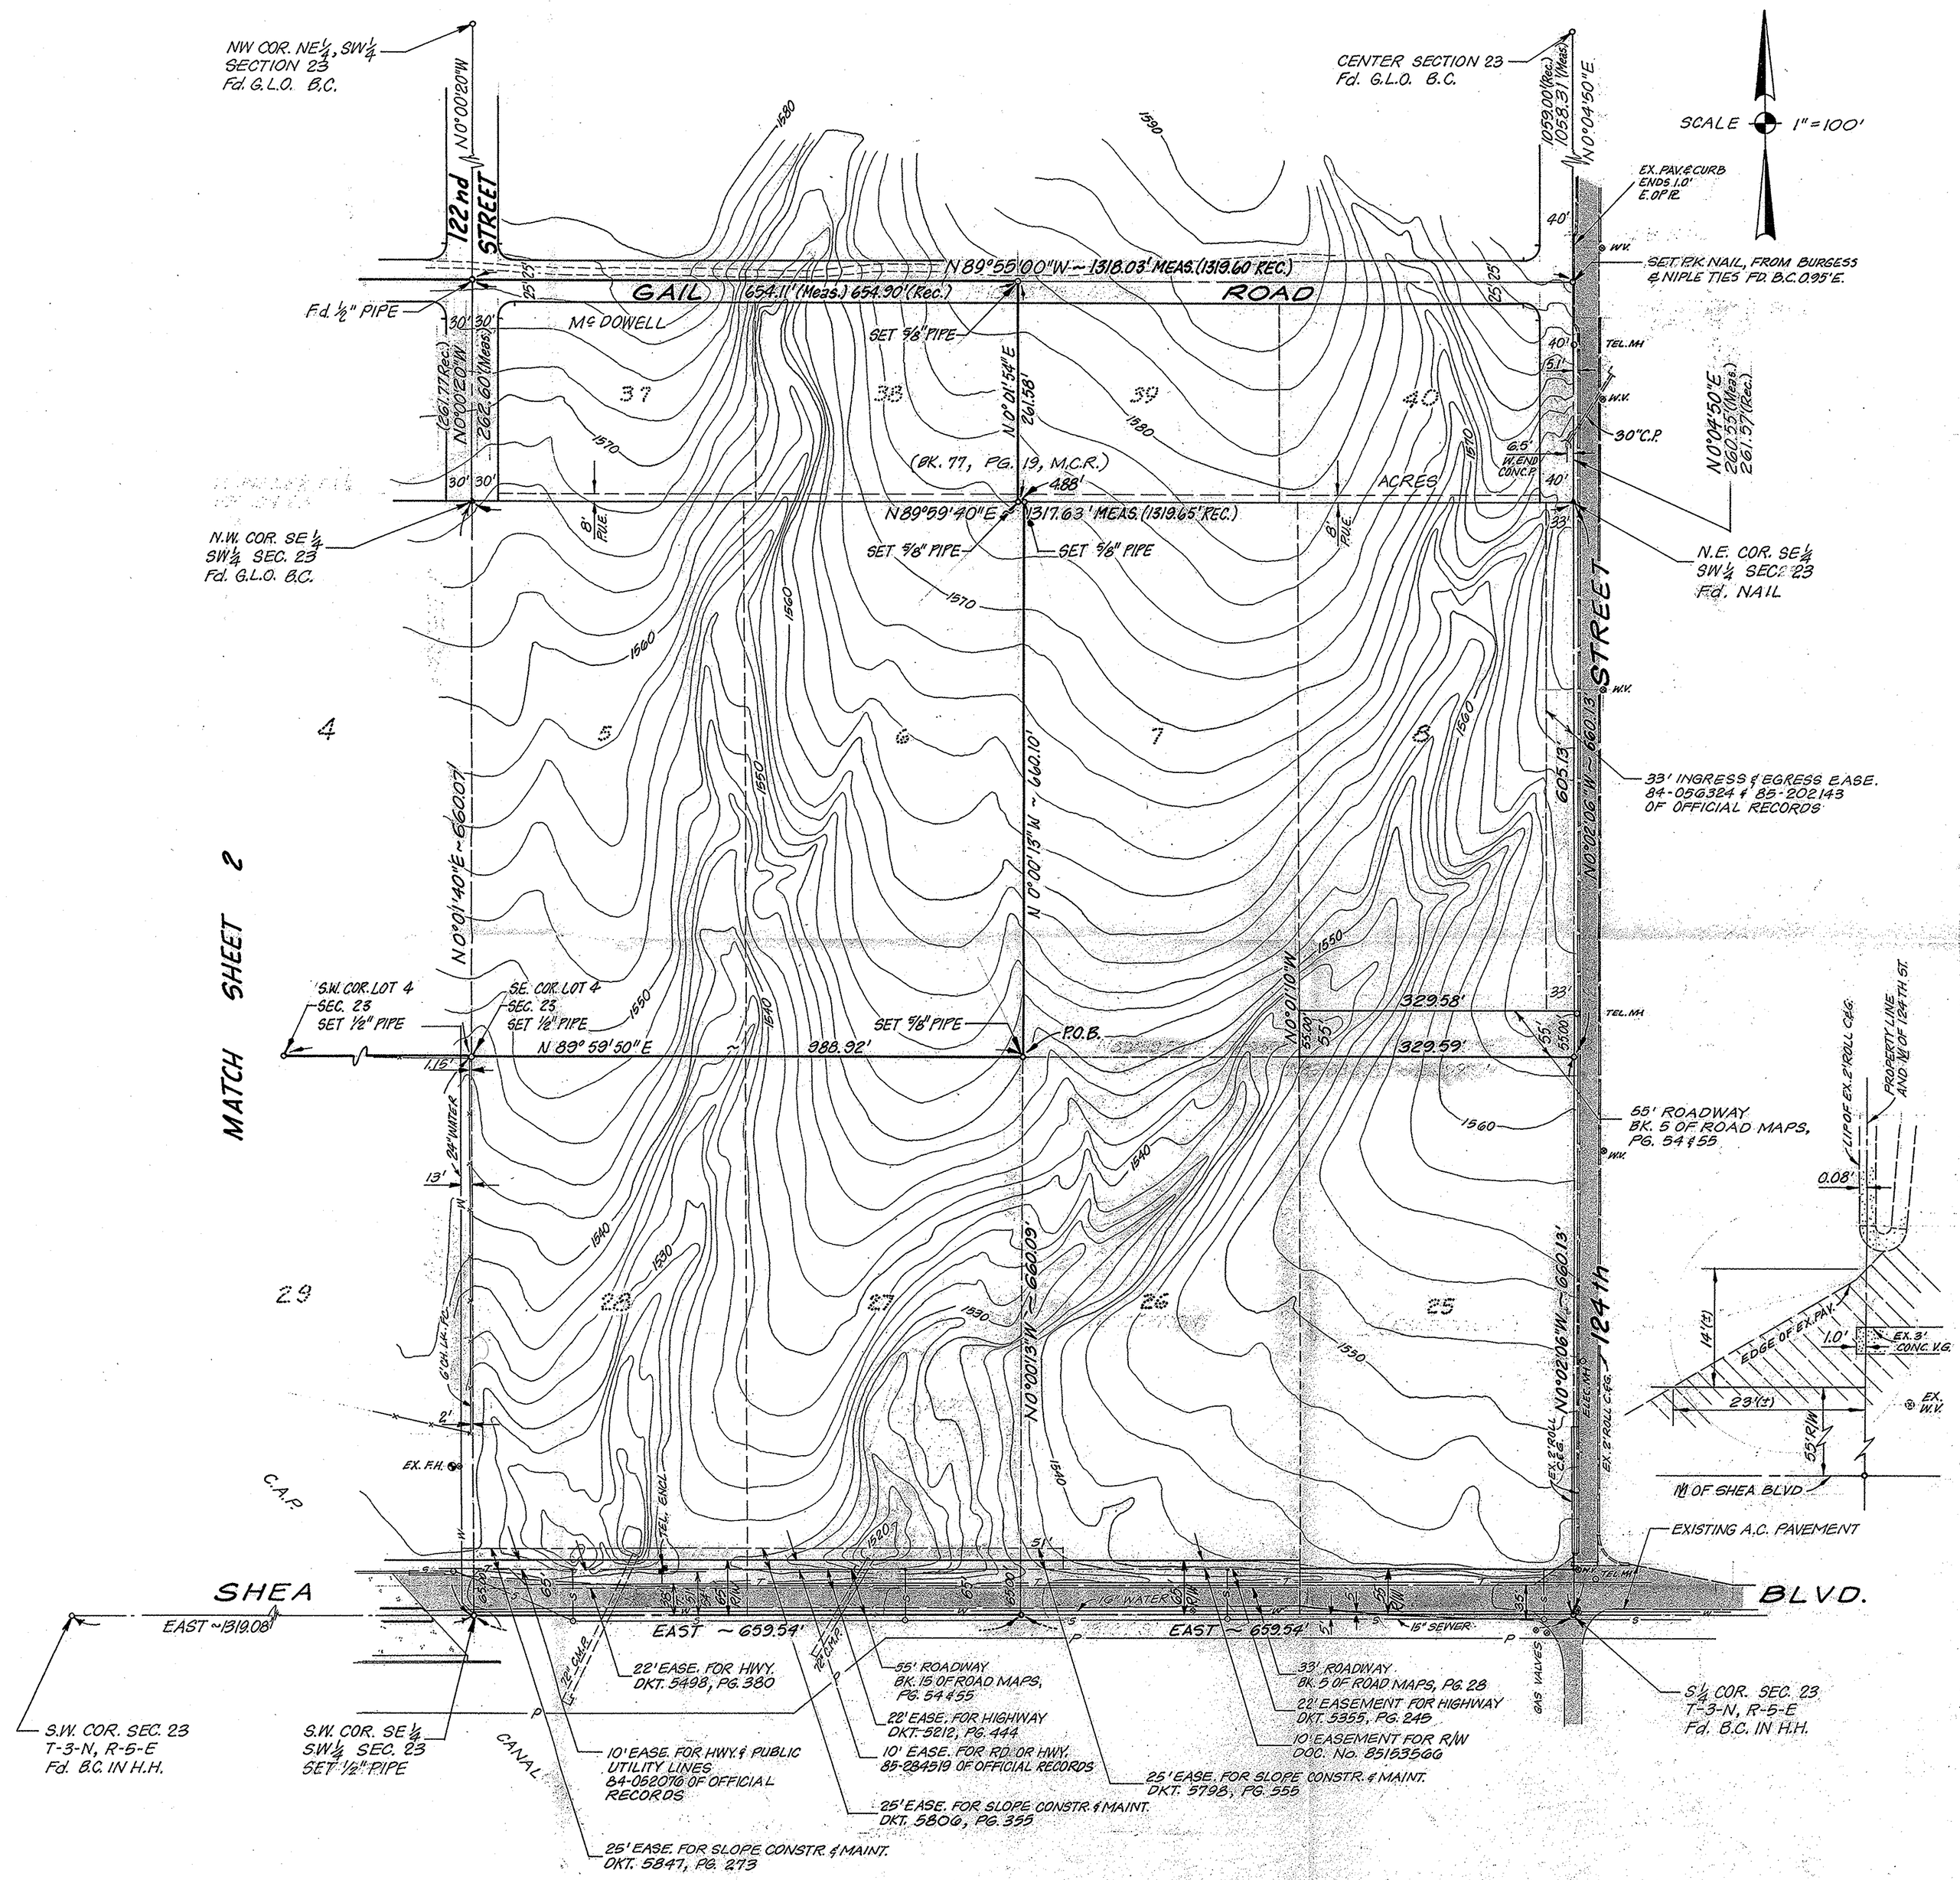

A.L.T.A.
RESULTS OF SURVEY
OF

PART OF THE SW¼, SEC. 23, T-3-N, R-5-E
G.&S.R.B.&M., MARICOPA COUNTY, ARIZONA

PREPARED FOR

MARK GRAYSON
3500 N. HAYDEN ROAD SCOTTSDALE, ARIZONA 85251
941-3479

PREPARED BY

HAVILL ENGINEERING CO.
3336 N. 32ND ST. SUITE 116 PHOENIX, AZ 85018
956-3210

CERTIFICATION

THIS IS TO CERTIFY THAT THE SURVEY CORRECTLY AND ACCURATELY SHOWS THE AREA, BOUNDARY LINES, LOT LINES AND ADJACENT STREETS AND RIGHTS-OF-WAY OF THE SUBJECT PROPERTY; THAT THE LOCATION AND DIMENSIONS OF ALL IMPROVEMENTS, EASEMENTS, FENCES, DITCHES, UTILITIES, STREETS AND RIGHTS-OF-WAY OF RECORD, IN EVIDENCE OR KNOWN TO ME ON THE SUBJECT PROPERTY ARE ACCURATELY SHOWN; AND THERE ARE NO ENCROACHMENTS OF IMPROVEMENTS ONTO CONTIGUOUS PROPERTY BY THE IMPROVEMENTS LOCATED ON THE SUBJECT PROPERTY NOR ANY ENCROACHMENT OF IMPROVEMENTS FROM ADJOINING PROPERTY ONTO THE SUBJECT PROPERTY OTHER THAN THOSE SHOWN ON SAID MAP.

SIGNED: Michael R. Havill
M.R. HAVILL, L.S.
AZ. REG. NO. 10138

39.772 Ac. (NET)
38.869 Ac. (GROSS)

DIN# 40013-1

REGISTERED LAND SURVEYOR CERTIFICATE NO. 10138 MICHAEL R. HAVILL ARIZONA, U.S.A.

REVISED 4-7-88
REVISED 3-22-88

JOB No. 8861-10