12-1N-4W

EHRENBERG-PHOENIX HWY.
BUCKEYE-CEMETERY RD. SEC.
MARICOPA COUNTY

REVISIONS			
C.O. NO	DATE	BY	DESCRIPTION

PROJECT NO.	I-10-2(27)111
DRAWING NO.	D-7-T-714
SHEET NO.	27 of 39
DRAWN BY	C. C.
DATE COMP.	5-10-67
SCALE	1" = 800
CONSULTANT	WILLIAMS & ELLIS

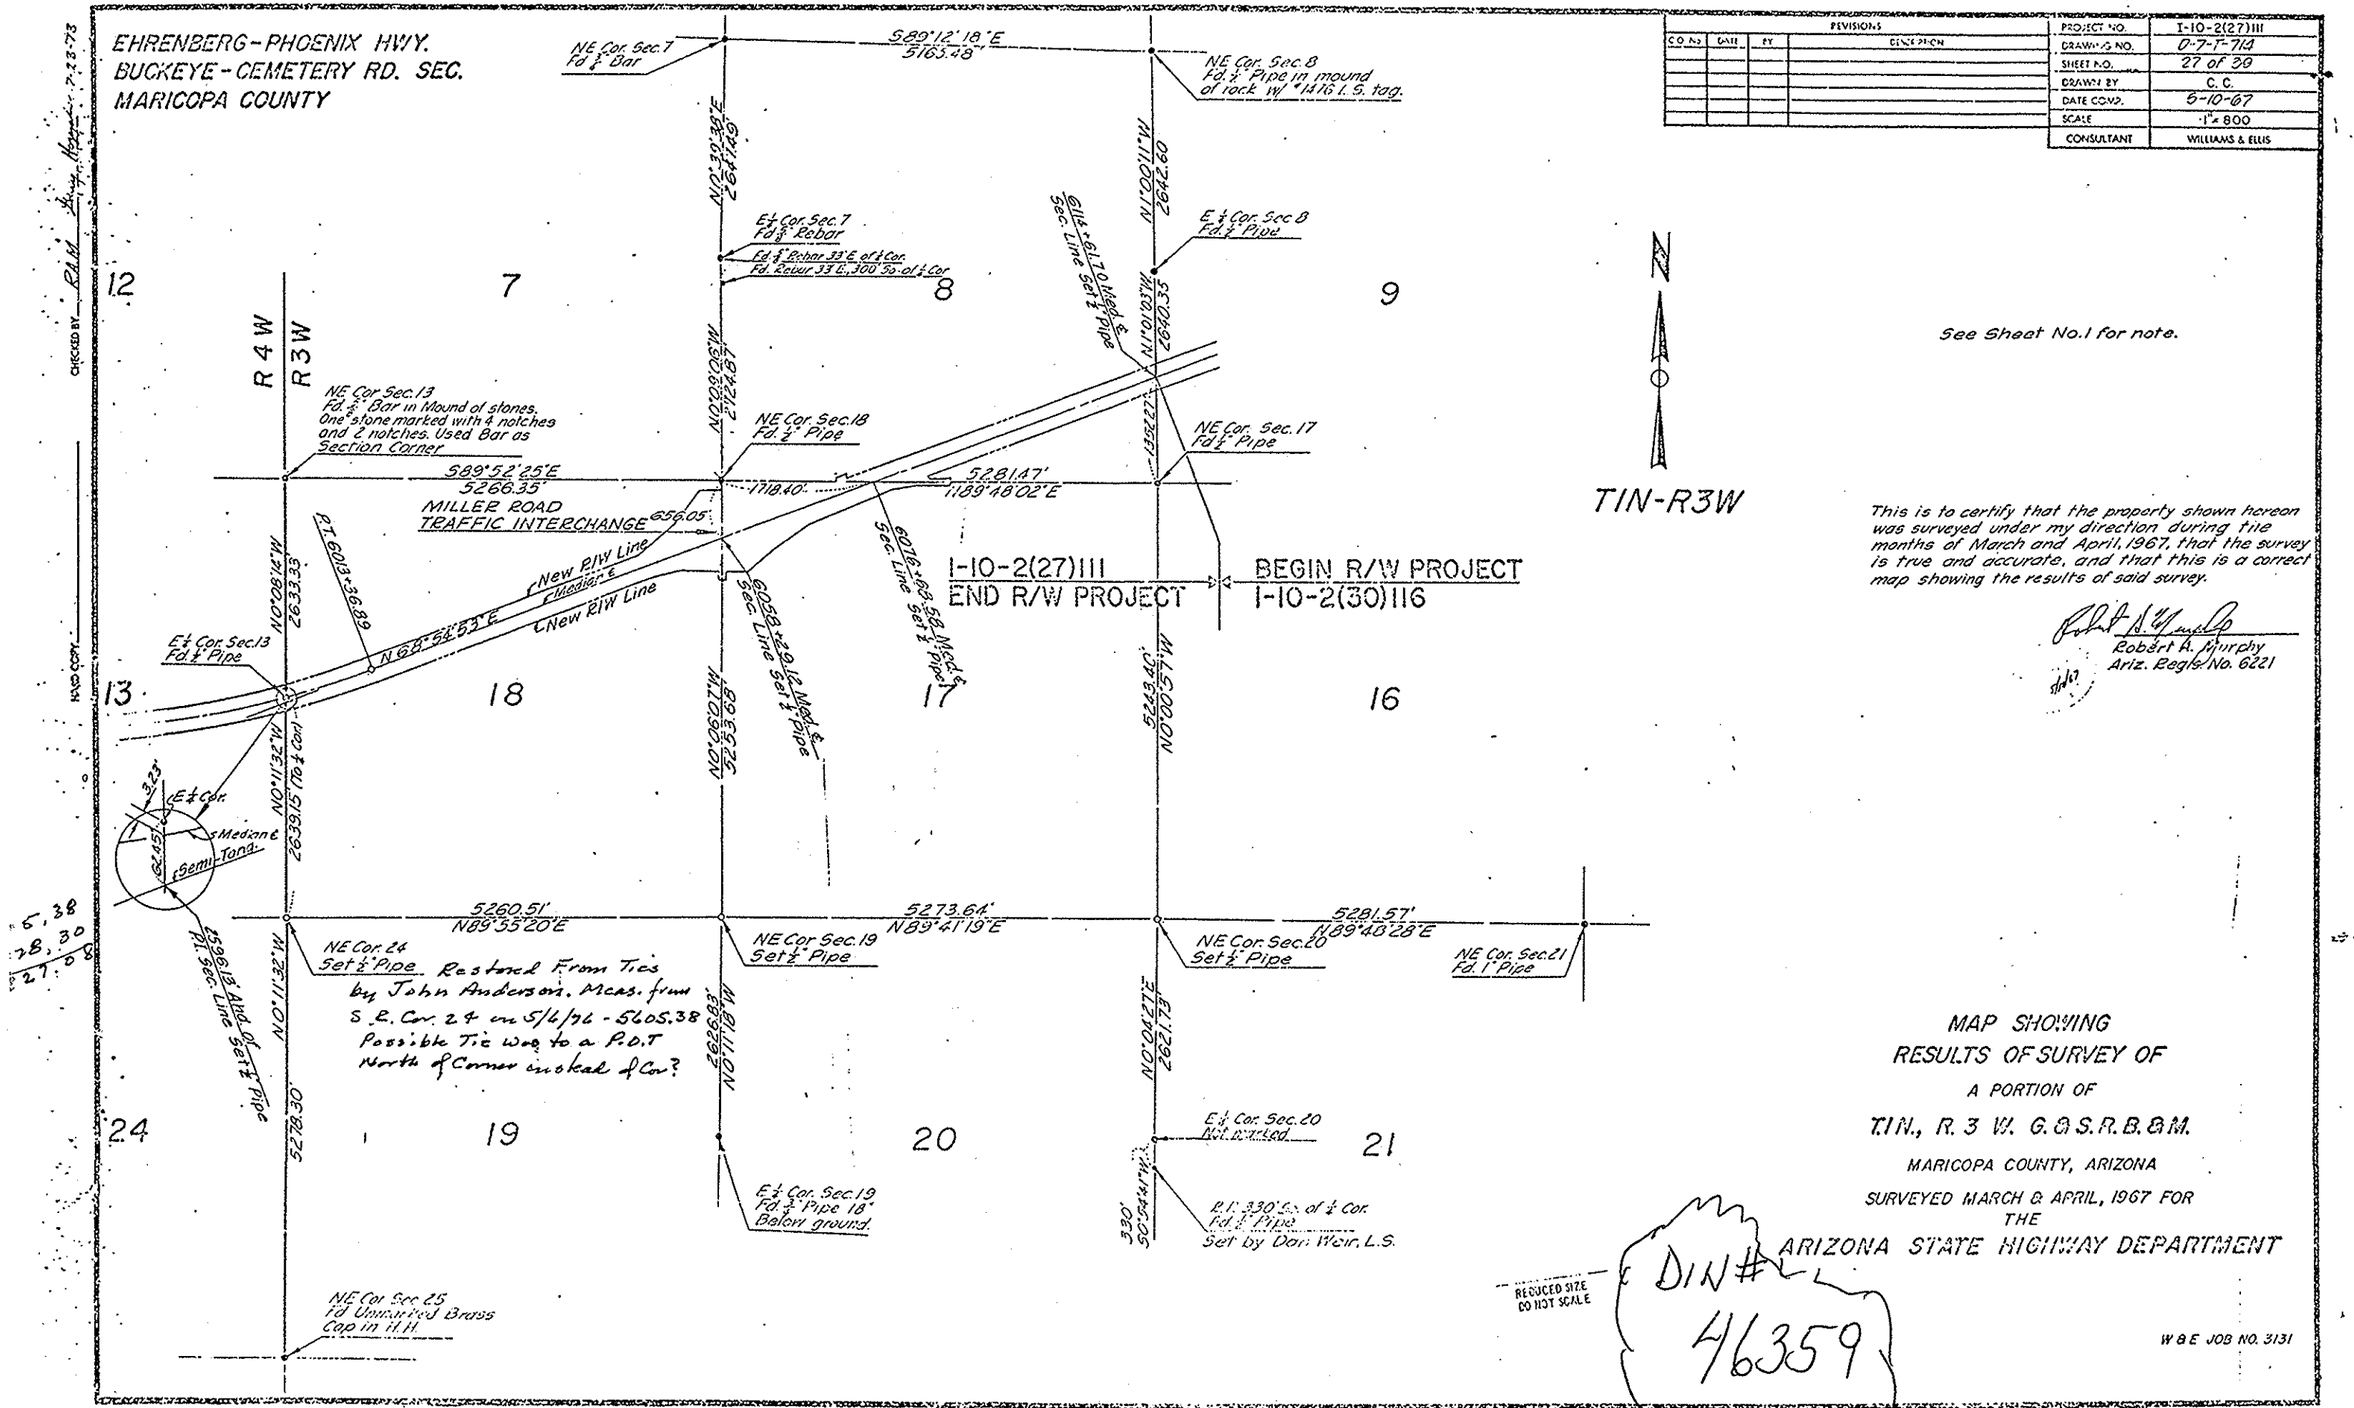

See Sheet No.1 for note.

This is to certify that the property shown hereon was surveyed under my direction during the months of March and April, 1967, that the survey is true and accurate, and that this is a correct map showing the results of said survey.

Robert A. Murphy
Ariz. Regis. No. 6221

MAP SHOWING
RESULTS OF SURVEY OF
A PORTION OF
T.1N., R.3 W. G.&S.R.B.&M.
MARICOPA COUNTY, ARIZONA
SURVEYED MARCH & APRIL, 1967 FOR
THE
ARIZONA STATE HIGHWAY DEPARTMENT