U28

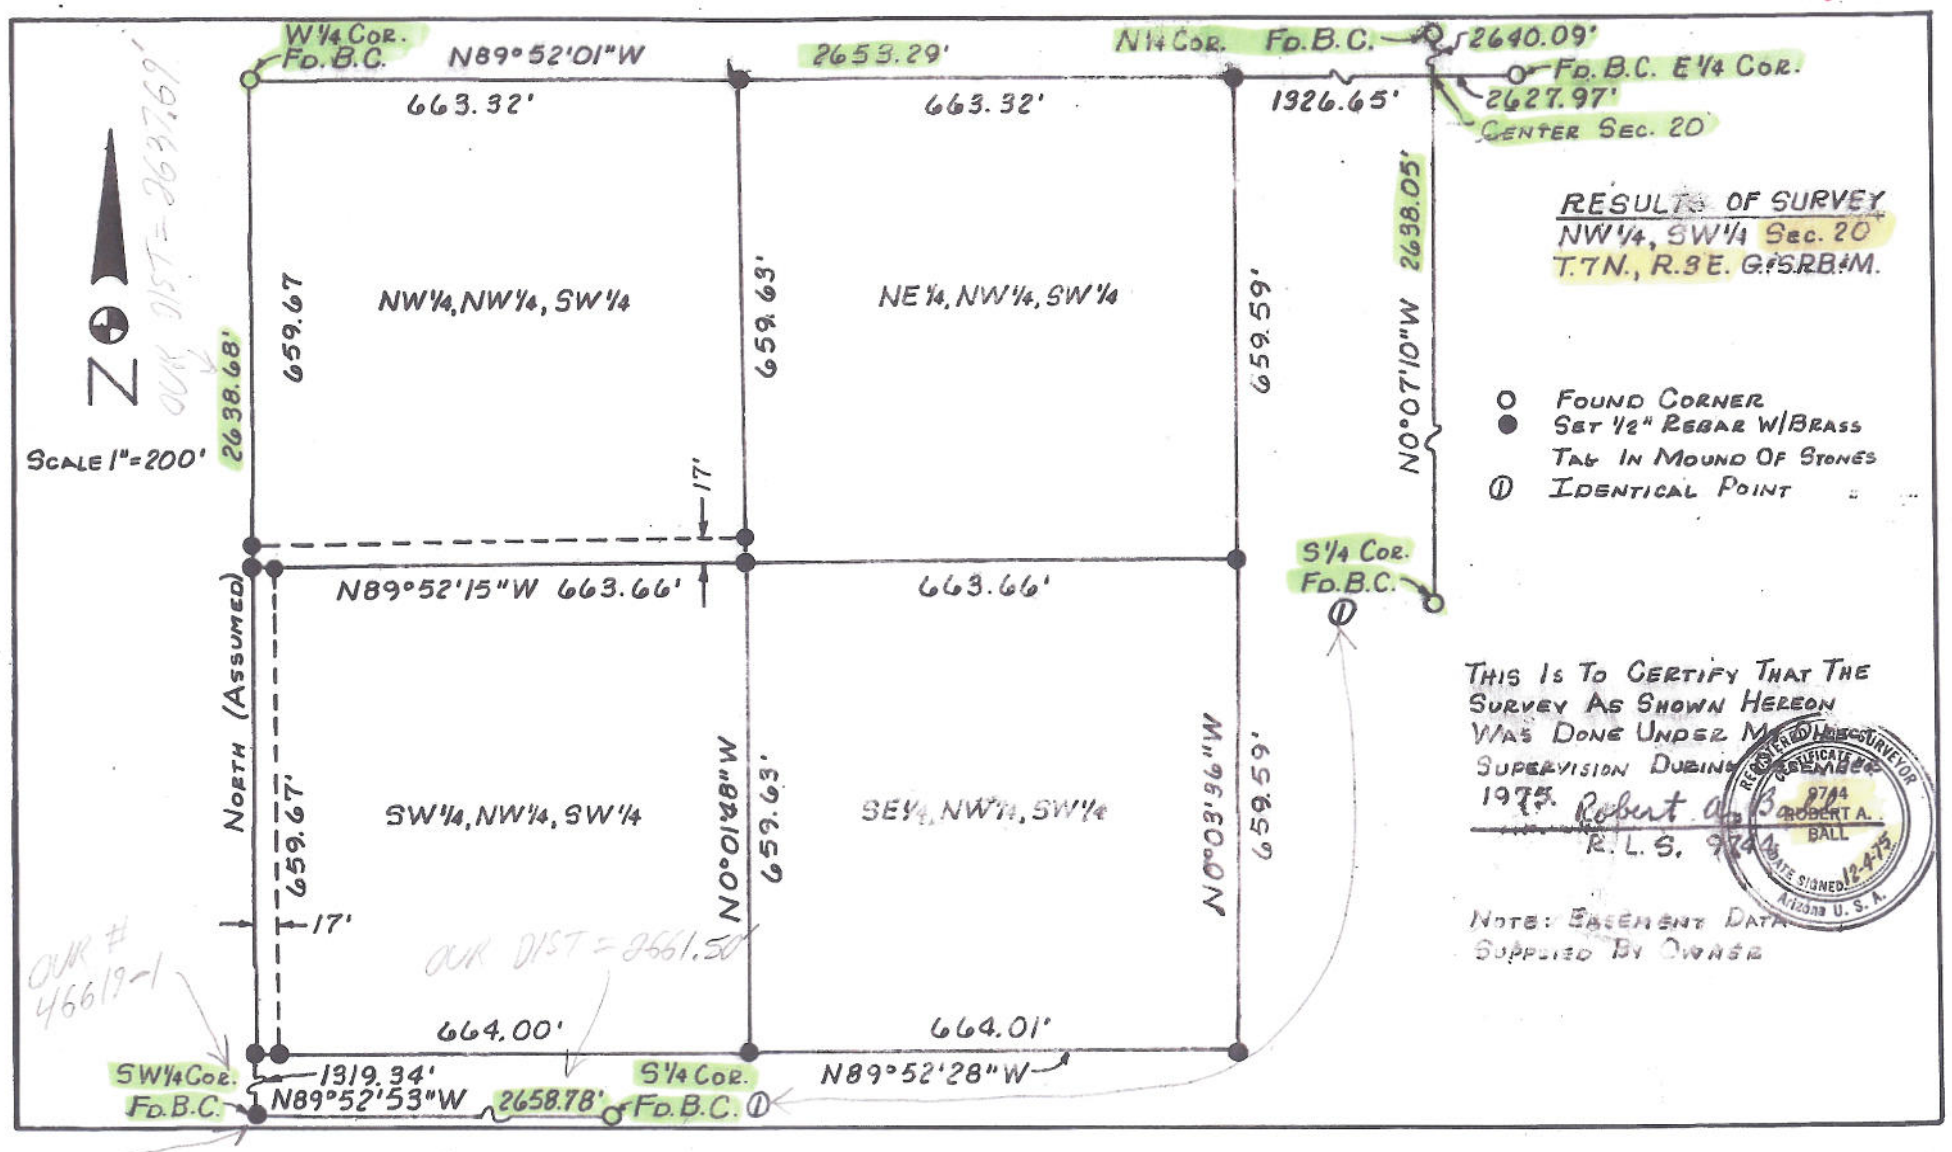

RESULTS OF SURVEY
NW¼, SW¼ Sec. 20
T.7N., R.3E. G&SRB&M.

- ○ Found Corner
- ● Set ½" Rebar w/Brass Tag In Mound Of Stones
- ⓘ Identical Point

This Is To Certify That The Survey As Shown Hereon Was Done Under My Supervision During December 1975.

Robert A. Ball
R.L.S. 9744

Registered Land Surveyor
Certificate No. 9744
Robert A. Ball
Date Signed 12-4-75
Arizona U.S.A.

Note: Easement Data Supplied By Owner

OUR DIST = 2697.69'

OUR # 46619-1

OUR DIST = 2661.50'

BOB STATES THAT THIS MONUMENT IS NOT WHERE IT WAS ORIGINALY SET AS HE SURVEYED IT IN 75. SOMEONE MOVED IT FROM WITHIN THE DIRT ROADWAY.

TO:
RON
BARBALA
FR.
BOB
BALL

DIN #
47491-1