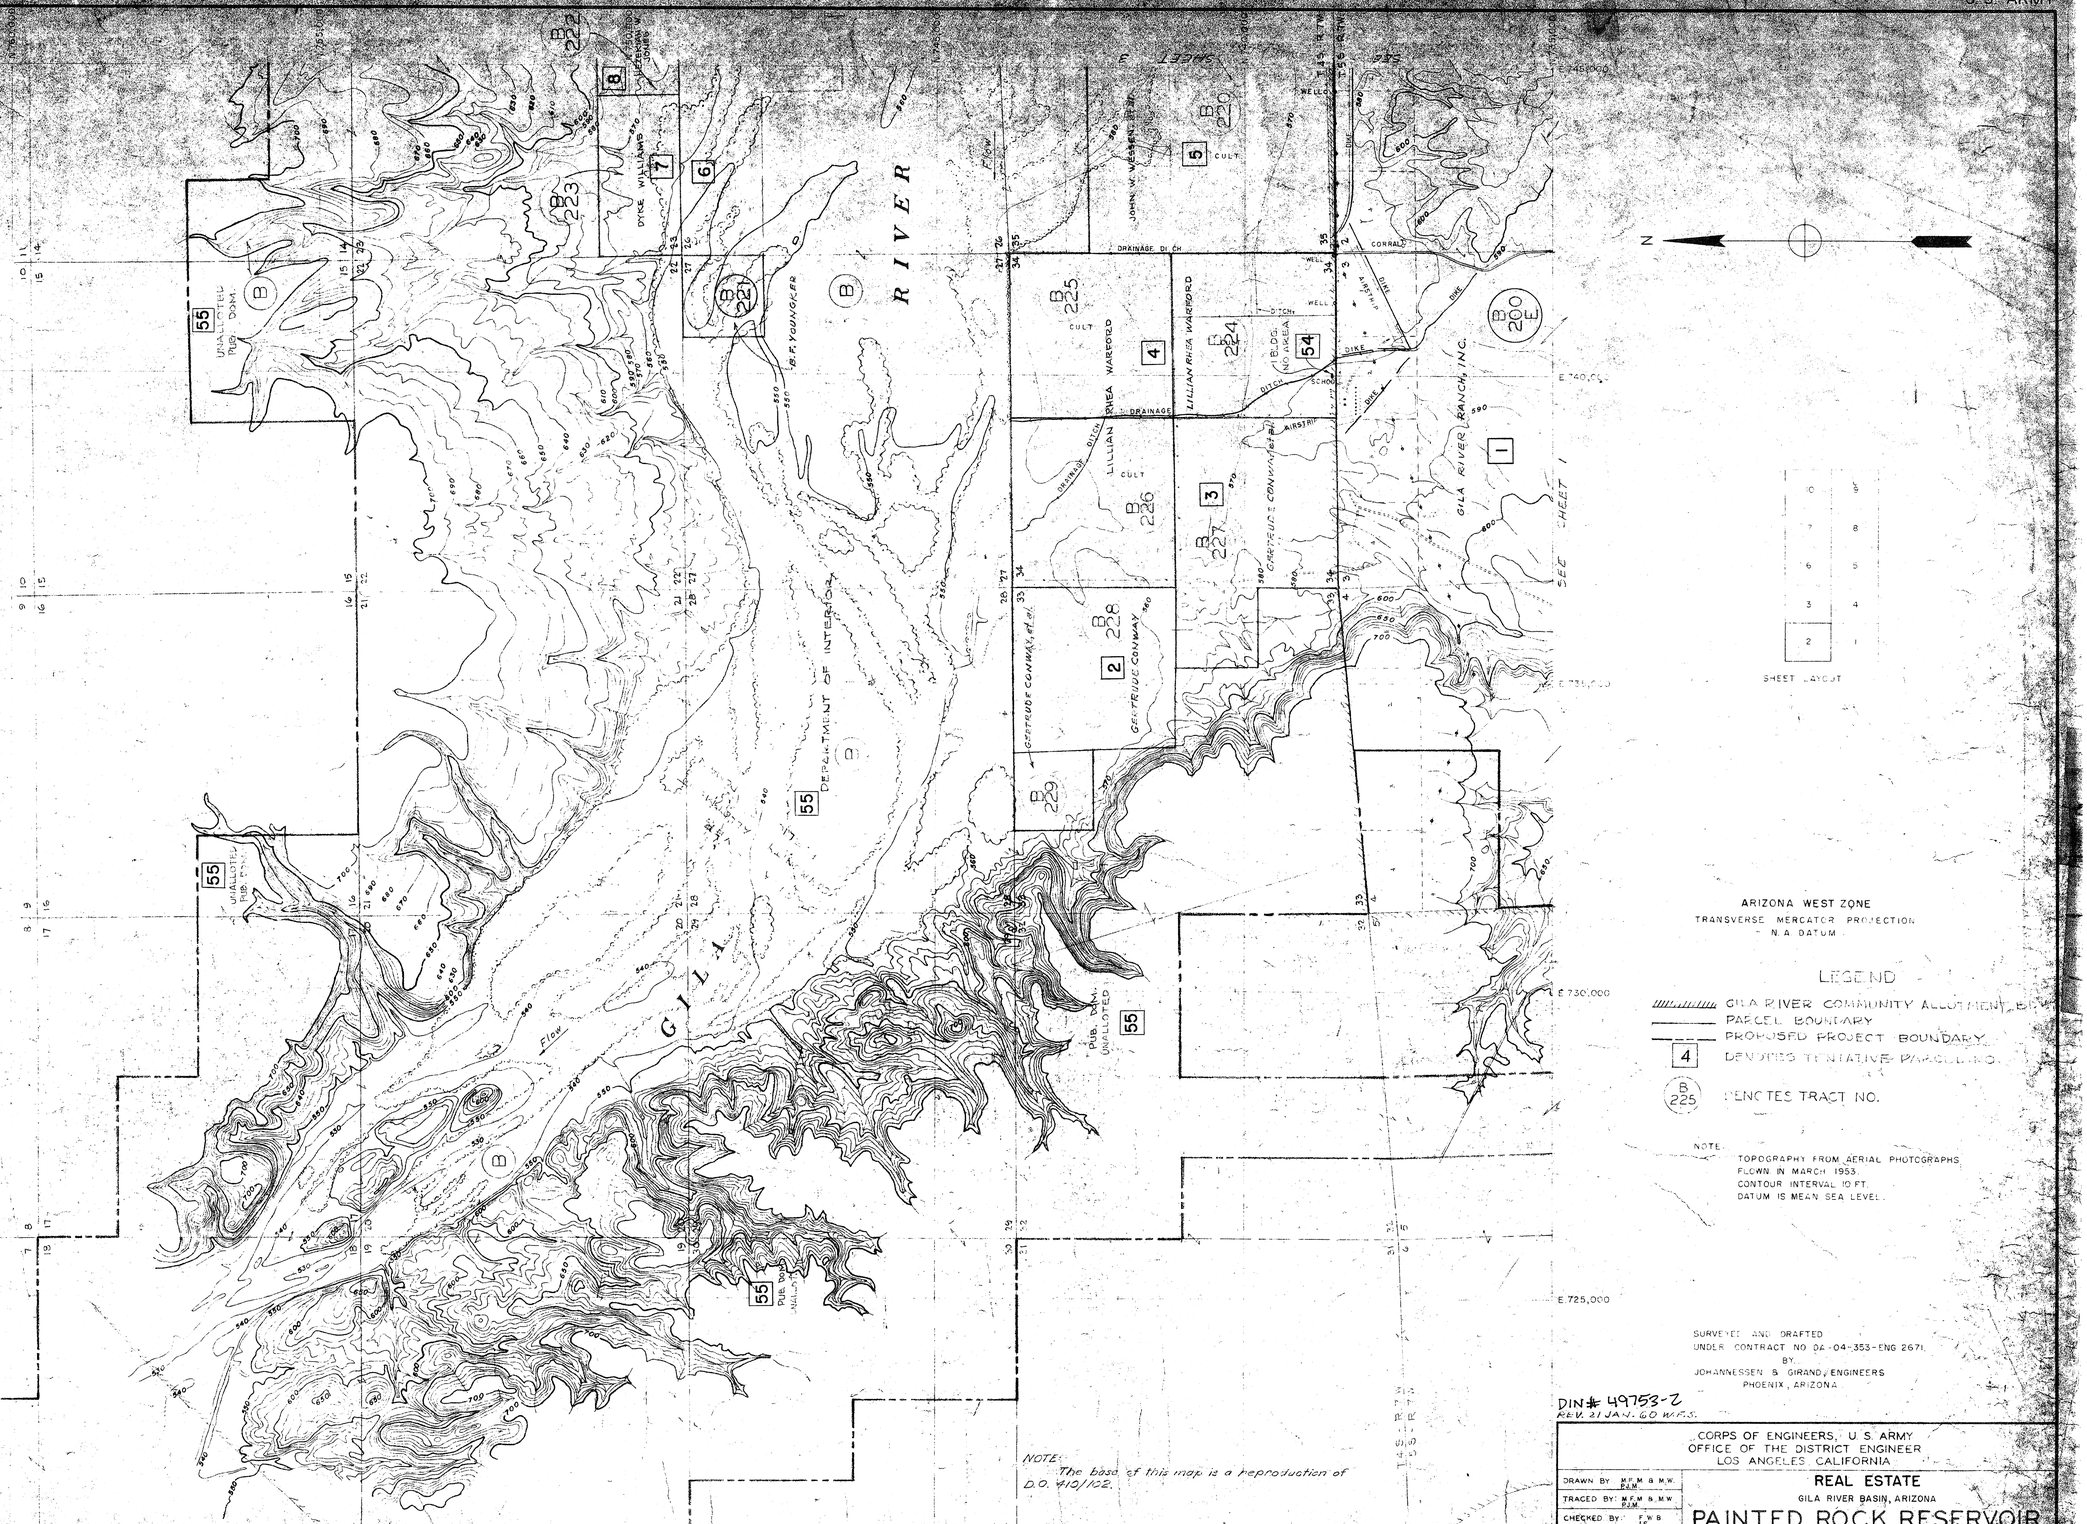

ARIZONA WEST ZONE
TRANSVERSE MERCATOR PROJECTION
N.A. DATUM

LEGEND

GILA RIVER COMMUNITY ALLOTMENT BY
PARCEL BOUNDARY
PROPOSED PROJECT BOUNDARY
4 DENOTES TENTATIVE PARCEL NO.
B 225 DENOTES TRACT NO.

NOTE:
TOPOGRAPHY FROM AERIAL PHOTOGRAPHS FLOWN IN MARCH 1953.
CONTOUR INTERVAL 10 FT.
DATUM IS MEAN SEA LEVEL.

SURVEYED AND DRAFTED
UNDER CONTRACT NO DA-04-353-ENG 2671.
BY:
JOHANNESSEN & GIRAND, ENGINEERS
PHOENIX, ARIZONA

DIN # 49753-2
REV. 21 JAN. 60 W.F.S.

NOTE:
The base of this map is a reproduction of D.O. 410/102.

CORPS OF ENGINEERS, U.S. ARMY
OFFICE OF THE DISTRICT ENGINEER
LOS ANGELES, CALIFORNIA

DRAWN BY: M.F.M. & M.W. P.J.M.
TRACED BY: M.F.M. & M.W. P.J.M.
CHECKED BY: F.W.B. J.S.
SUBMITTED BY:
CHIEF, CADASTRAL SECTION
APPROVAL RECOMMENDED: CHIEF, PLANNING & CONTROL BR.

REAL ESTATE
GILA RIVER BASIN, ARIZONA

PAINTED ROCK RESERVOIR

DESIGN MEMORANDUM NO. 2

APPROVED: CHIEF, REAL ESTATE DIVISION

SCALE: 1 IN. = 1000 FT.
DATE: JUNE 1954
TO ACCOMPANY:
SHEET 2 OF 11
FILE NO. 425-M-17