CORPS OF ENGINEERS

U. S. ARMY

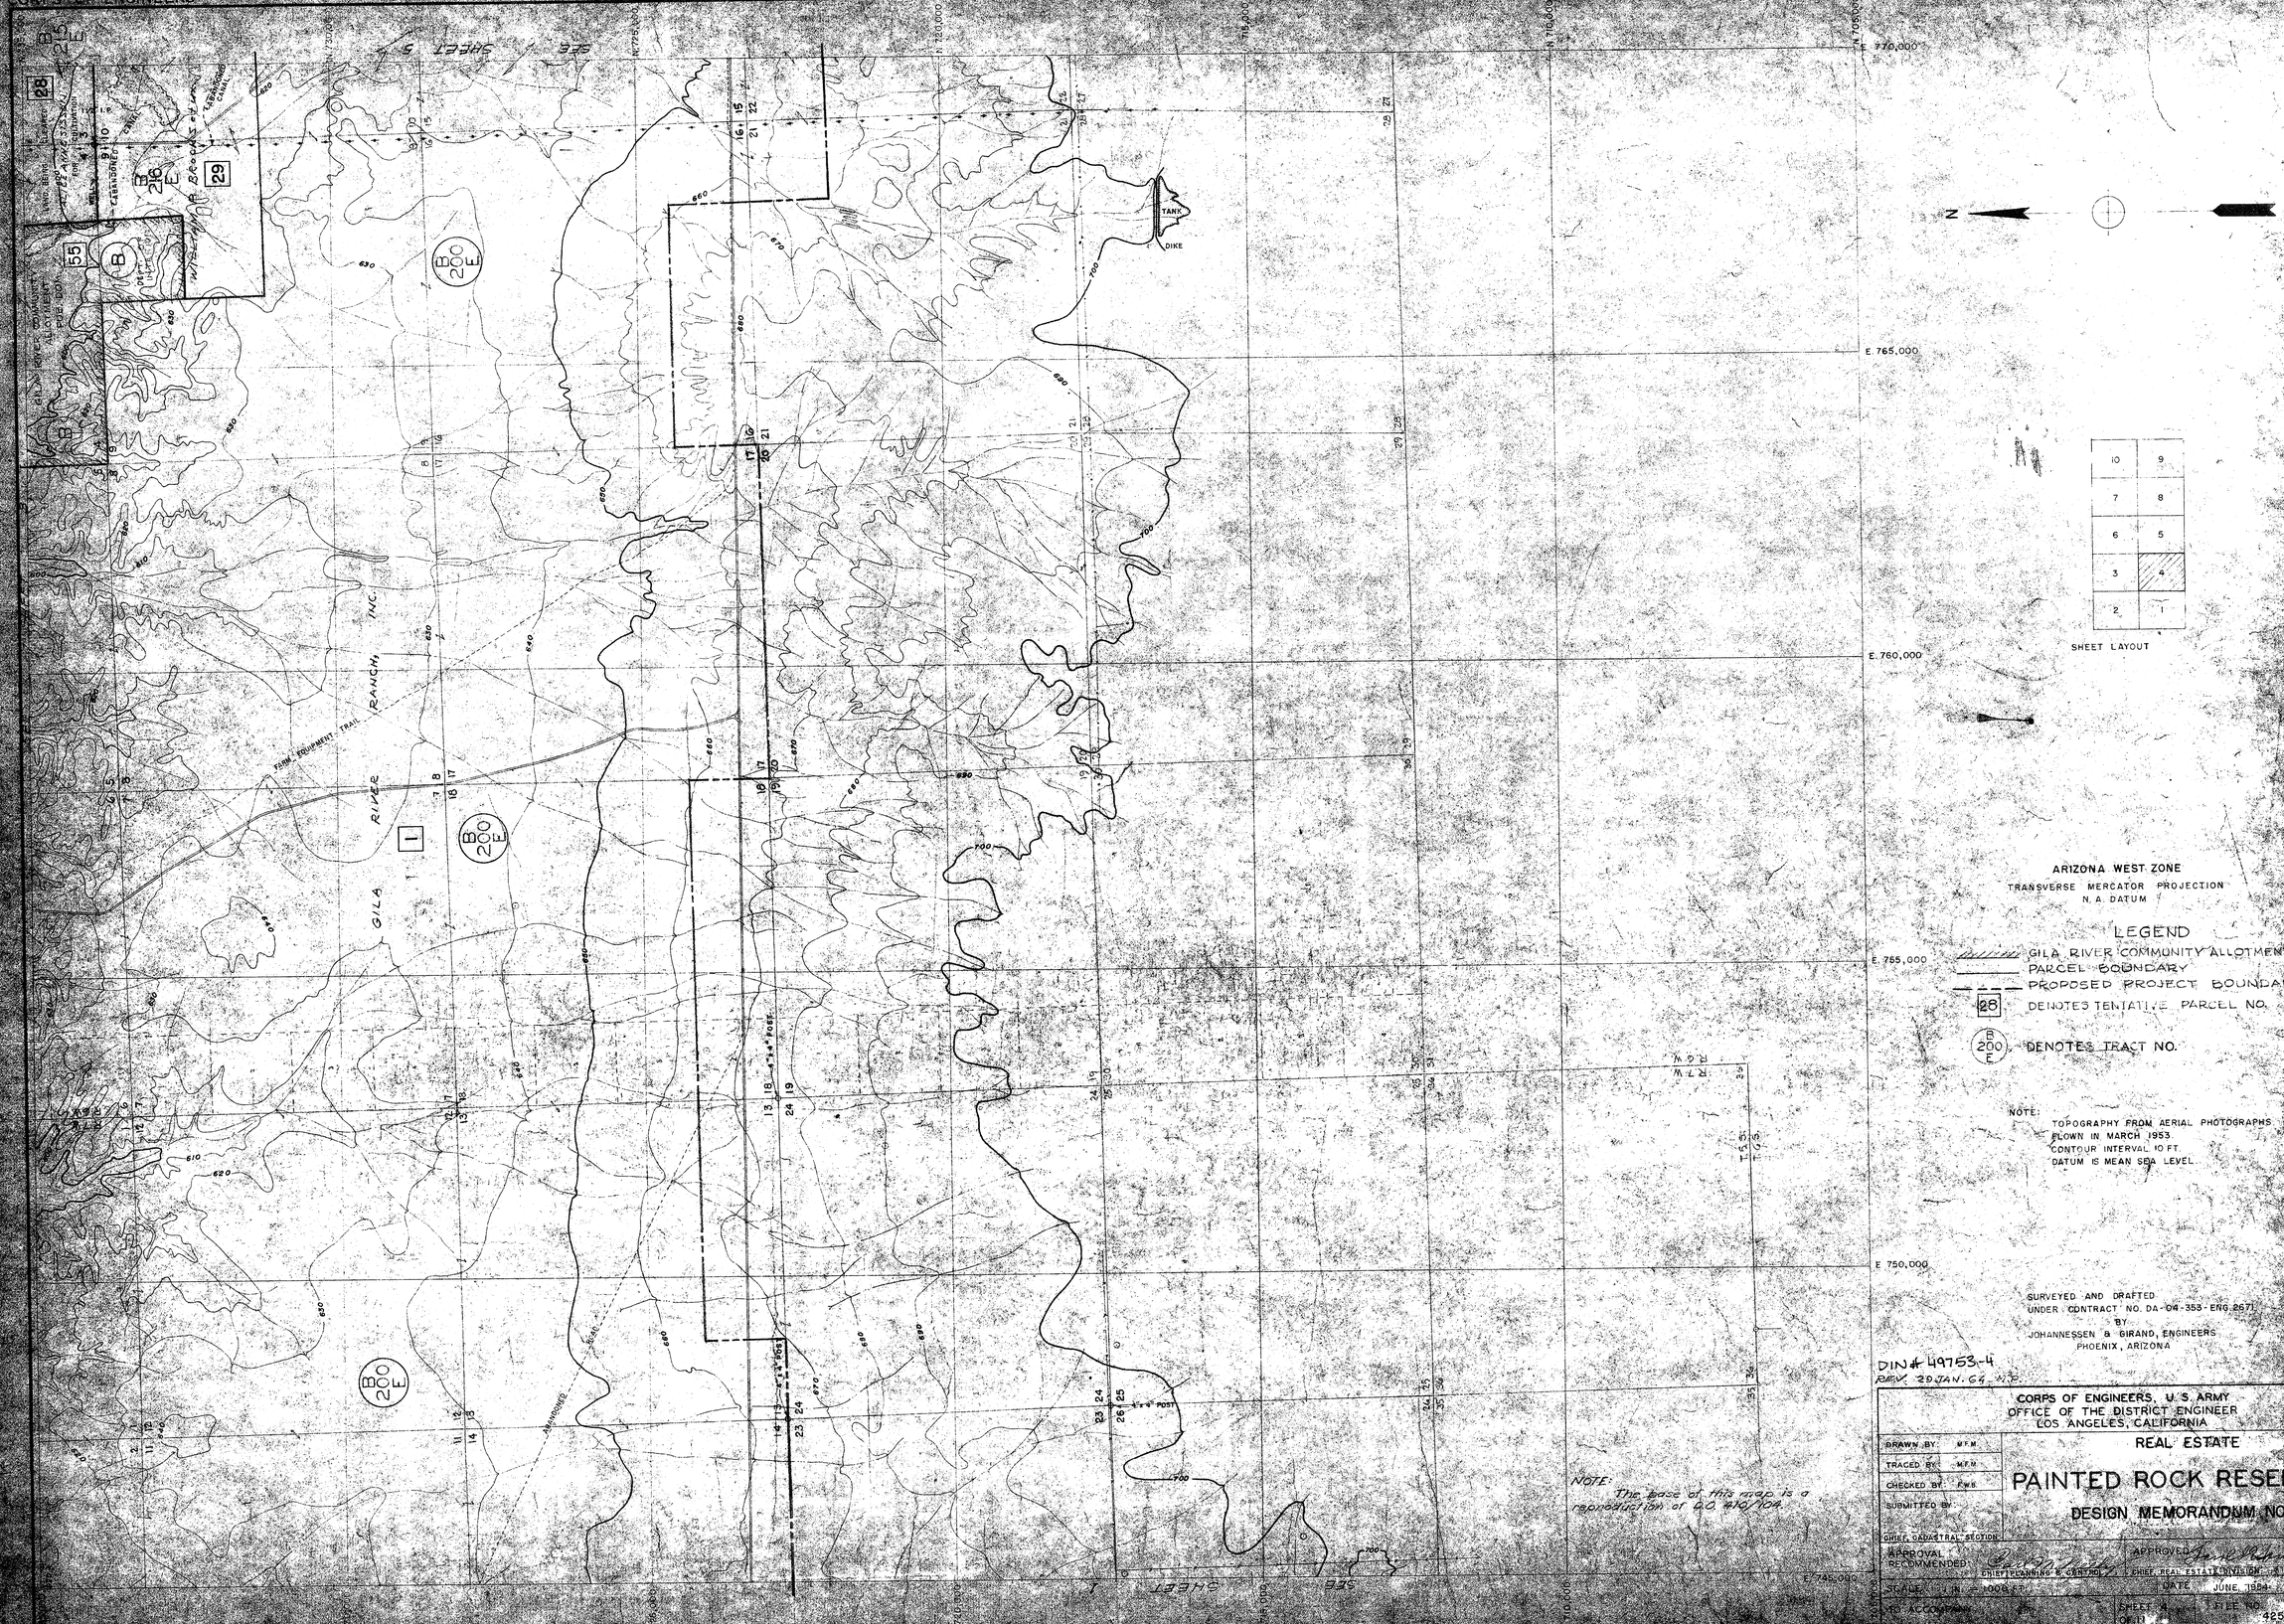

SHEET LAYOUT

10	9
7	8
6	5
3	4
2	1

ARIZONA WEST ZONE
TRANSVERSE MERCATOR PROJECTION
N. A. DATUM

LEGEND

- GILA RIVER COMMUNITY ALLOTMENT BDY.
- PARCEL BOUNDARY
- PROPOSED PROJECT BOUNDARY
- 28 DENOTES TENTATIVE PARCEL NO.
- B 200 E DENOTES TRACT NO.

NOTE:
TOPOGRAPHY FROM AERIAL PHOTOGRAPHS
FLOWN IN MARCH 1953
CONTOUR INTERVAL 10 FT
DATUM IS MEAN SEA LEVEL

SURVEYED AND DRAFTED
UNDER CONTRACT NO. DA-04-353-ENG-2671
BY
JOHANNESSEN & GIRAND, ENGINEERS
PHOENIX, ARIZONA

NOTE:
The base of this map is a reproduction of D.D. 410/104

DIN # 49753-4
REV. 20 JAN. 64 WJB

CORPS OF ENGINEERS, U. S. ARMY
OFFICE OF THE DISTRICT ENGINEER
LOS ANGELES, CALIFORNIA

REAL ESTATE

PAINTED ROCK RESERVOIR

DESIGN MEMORANDUM NO. 2

DRAWN BY	M.F.M.
TRACED BY	M.F.M.
CHECKED BY	F.W.B.
SUBMITTED BY	
CHIEF, CADASTRAL SECTION	
APPROVAL RECOMMENDED	CHIEF, PLANNING & CONTROL
APPROVED	CHIEF, REAL ESTATE DIVISION
SCALE	1 IN. = 2000 FT.
DATE	JUNE, 1964
SHEET 4 OF 11 SHEETS	FILE NO. 425-M-182