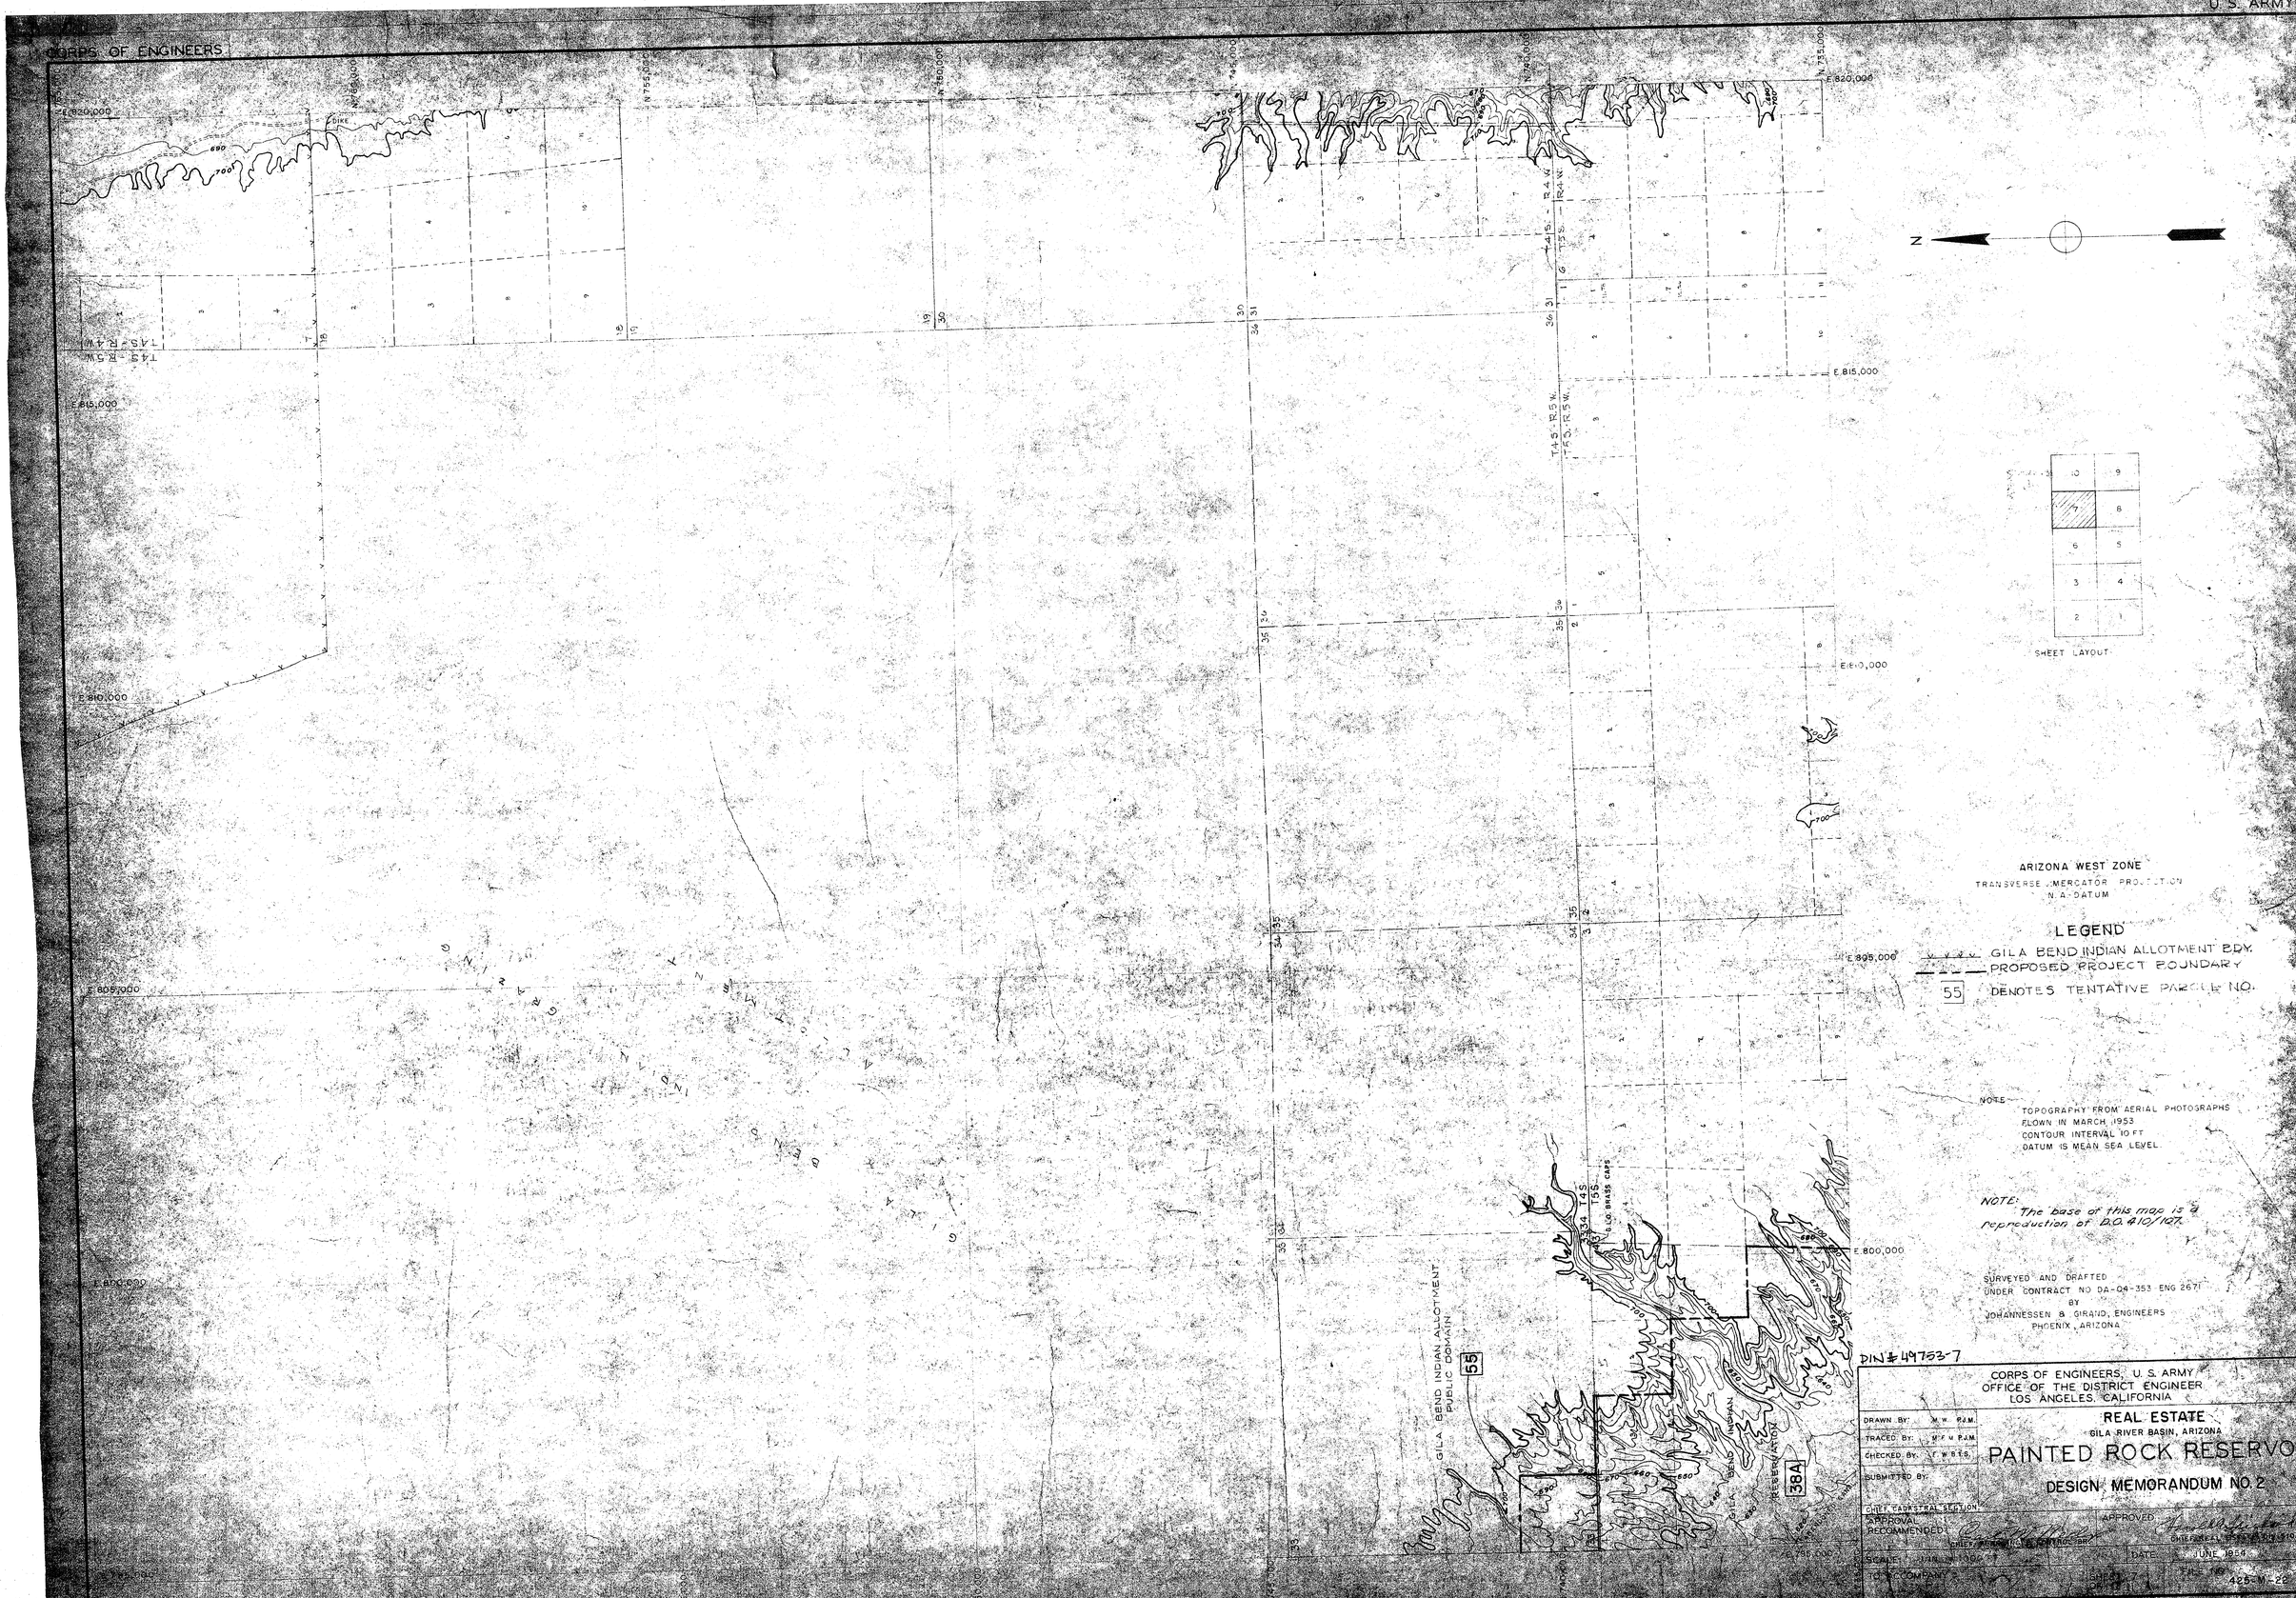
CORPS OF ENGINEERS
U.S. ARMY
E 820,000
E 815,000
E 810,000
E 805,000
E 800,000
N 755,000
N 750,000
N 745,000
N 740,000
N 735,000
T4S - R4W
T4S - R5W
T5S - R4W
T5S - R5W
GILA BEND INDIAN ALLOTMENT PUBLIC DOMAIN
55
38A
GILA BEND INDIAN RESERVATION
SHEET LAYOUT
ARIZONA WEST ZONE
TRANSVERSE MERCATOR PROJECTION
N.A. DATUM
LEGEND
GILA BEND INDIAN ALLOTMENT BDY.
PROPOSED PROJECT BOUNDARY
55 DENOTES TENTATIVE PARCEL NO.
NOTE
TOPOGRAPHY FROM AERIAL PHOTOGRAPHS FLOWN IN MARCH 1953
CONTOUR INTERVAL 10 FT
DATUM IS MEAN SEA LEVEL.
NOTE: The base of this map is a reproduction of D.O. 410/127.
SURVEYED AND DRAFTED UNDER CONTRACT NO DA-04-353 ENG 2671
BY
JOHANNESSEN & GIRAND, ENGINEERS
PHOENIX, ARIZONA
PIN # 49753-7
CORPS OF ENGINEERS, U. S. ARMY
OFFICE OF THE DISTRICT ENGINEER
LOS ANGELES, CALIFORNIA
DRAWN BY: M.W. P.J.M.
TRACED BY: M.F.M. P.J.M.
CHECKED BY: F.W.B.T.S.
SUBMITTED BY:
CHIEF, CADASTRAL SECTION
APPROVAL RECOMMENDED
CHIEF, REAL ESTATE DIVISION
REAL ESTATE
GILA RIVER BASIN, ARIZONA
PAINTED ROCK RESERVOIR
DESIGN MEMORANDUM NO. 2
APPROVED
CHIEF, REAL ESTATE DIVISION
SCALE: 1 IN. = 100 FT.
DATE: JUNE 1954
TO ACCOMPANY
SHEET 7 OF 11
FILE NO. 425-M-22