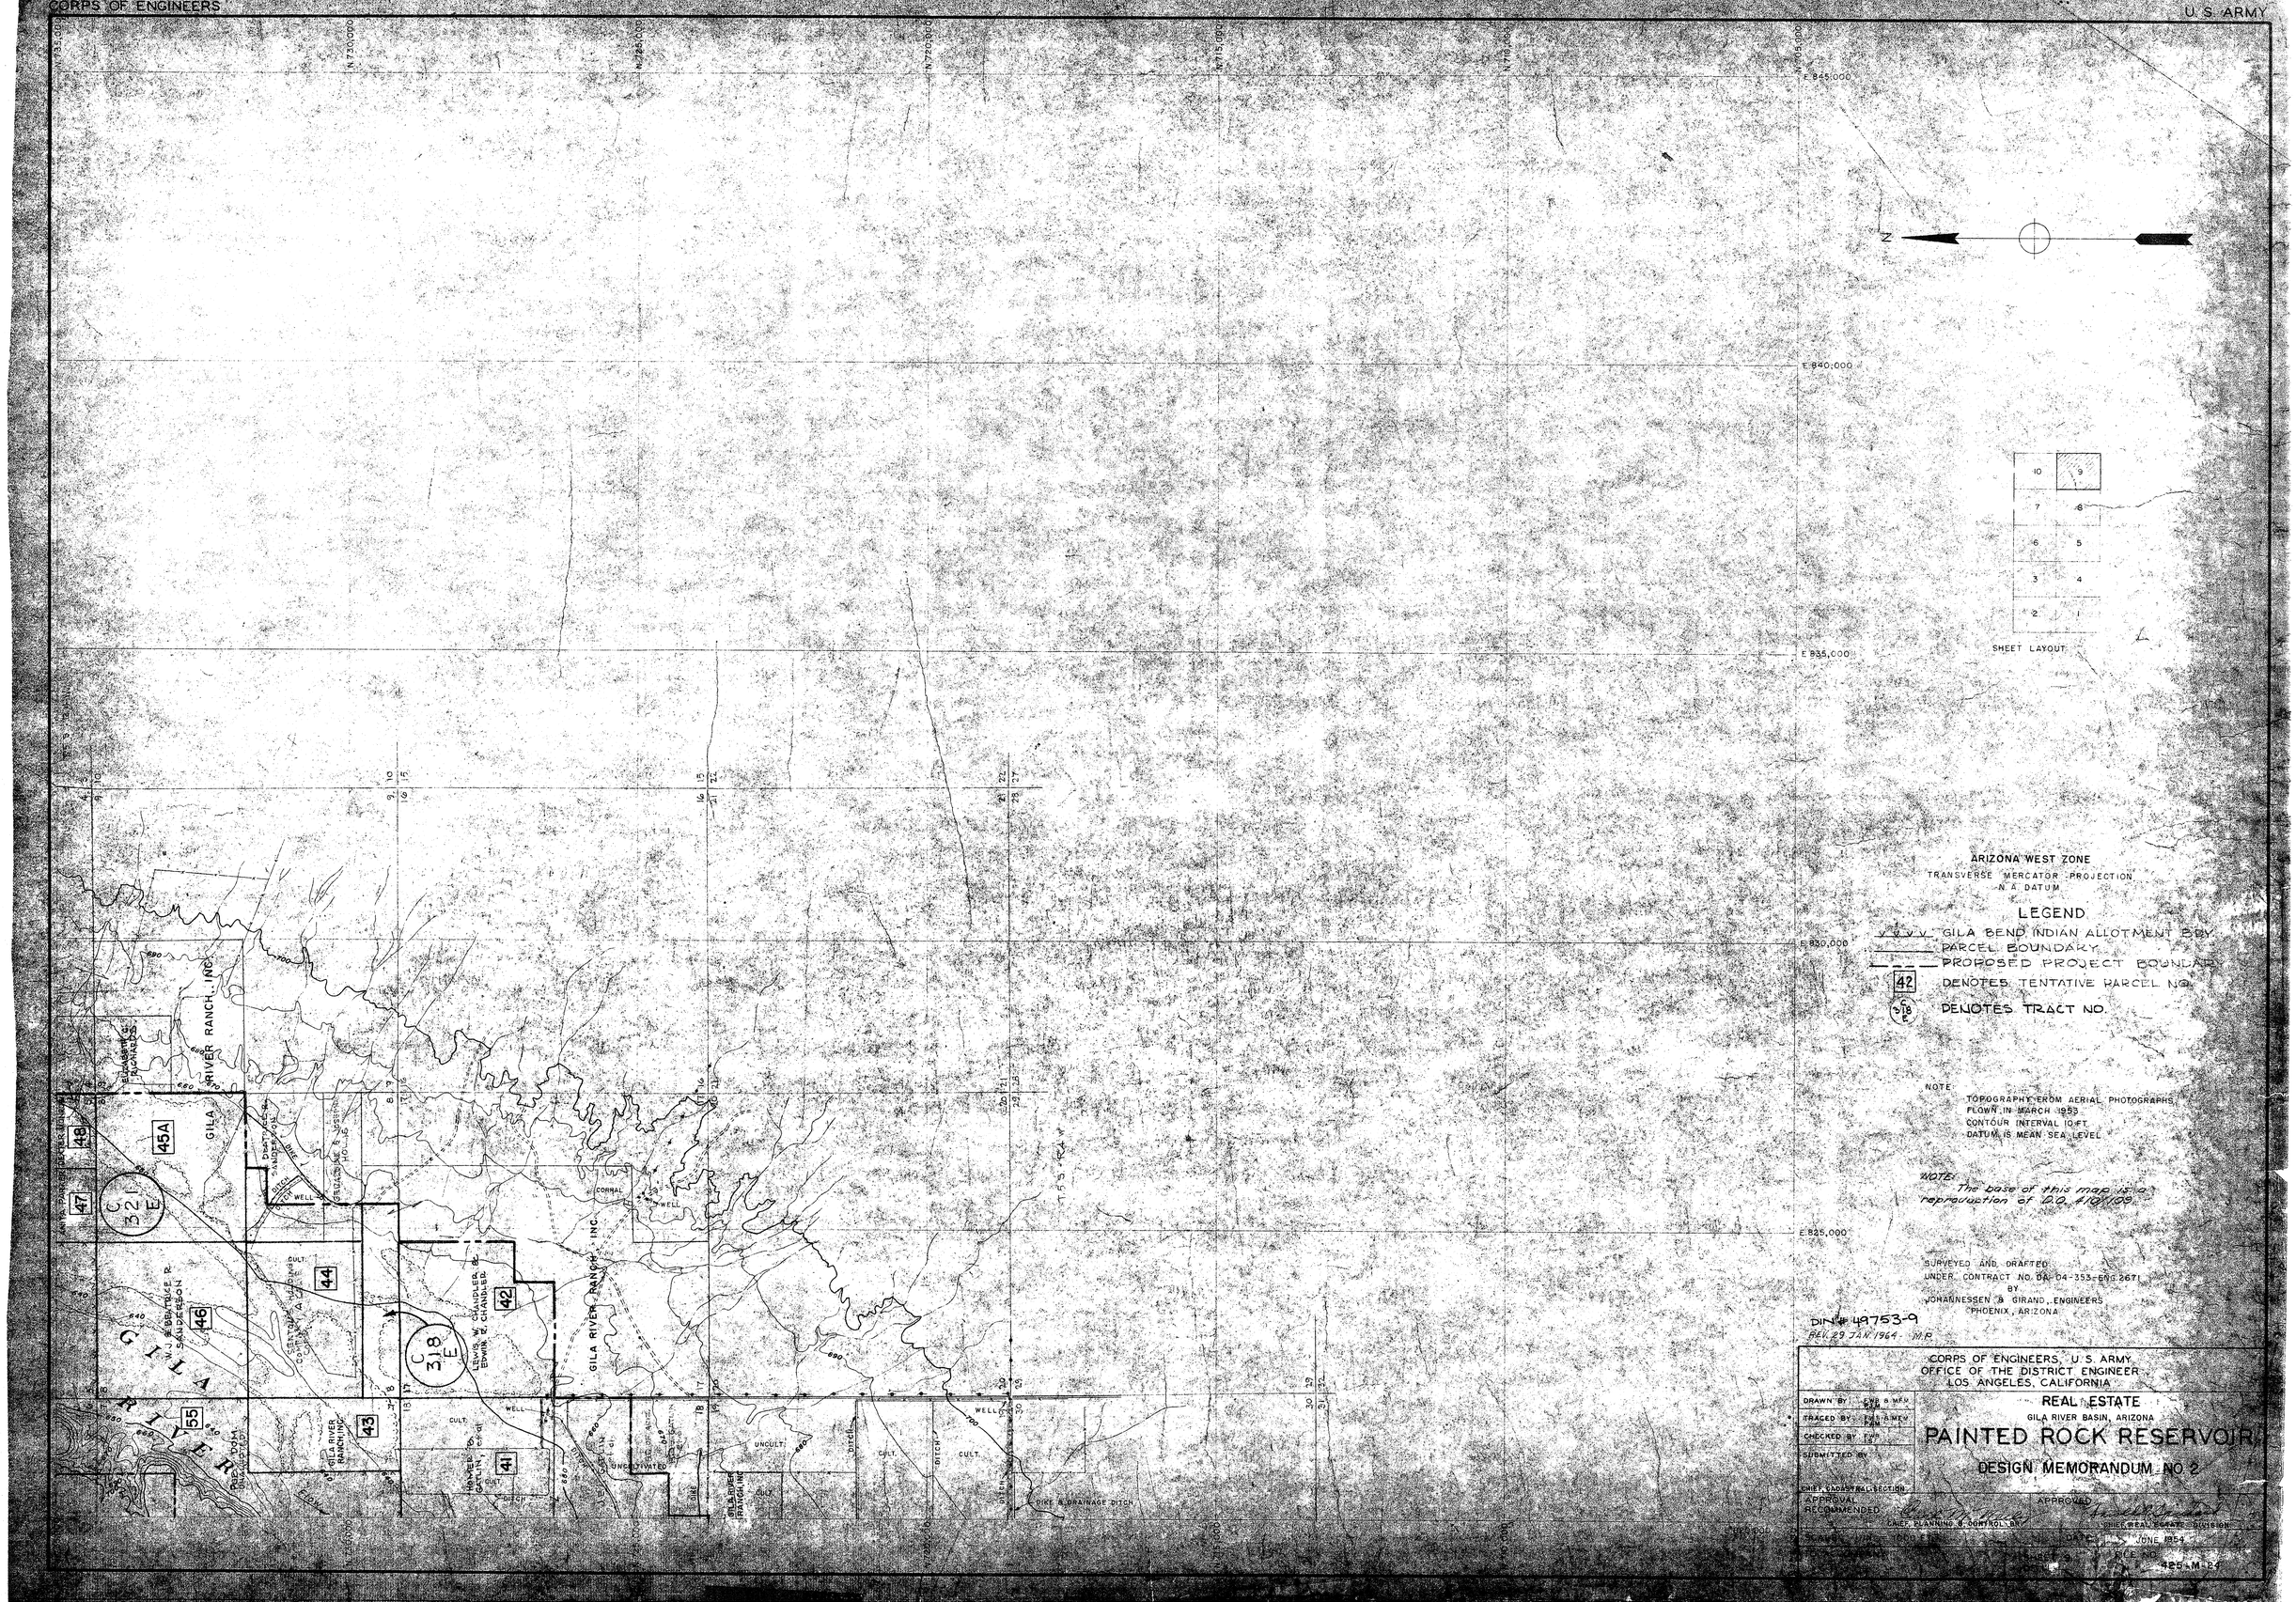
CORPS OF ENGINEERS
U.S. ARMY
E 845,000
E 840,000
E 835,000
E 830,000
E 825,000
N
SHEET LAYOUT
10
9
7
8
6
5
3
4
2
1
GILA RIVER RANCH, INC.
GILA RIVER
45A
48
47
C 32 E
44
46
C 31 8 E
42
43
41
55
CORRAL
WELL
CULT.
UNCULTIVATED
DIKE & DRAINAGE DITCH
ARIZONA WEST ZONE
TRANSVERSE MERCATOR PROJECTION
N.A. DATUM
LEGEND
GILA BEND INDIAN ALLOTMENT BDY.
PARCEL BOUNDARY
PROPOSED PROJECT BOUNDARY
42 DENOTES TENTATIVE PARCEL NO.
C 31 8 E DENOTES TRACT NO.
NOTE:
TOPOGRAPHY FROM AERIAL PHOTOGRAPHS FLOWN IN MARCH 1953
CONTOUR INTERVAL 10 FT.
DATUM IS MEAN SEA LEVEL
NOTE:
The base of this map is a reproduction of D.O. 410/109
SURVEYED AND DRAFTED
UNDER CONTRACT NO. DA-04-353-ENG-2671
BY
JOHANNESSEN & GIRAND, ENGINEERS
PHOENIX, ARIZONA
DIN # 49753-9
REV. 29 JAN. 1964 - M.P.
CORPS OF ENGINEERS, U.S. ARMY
OFFICE OF THE DISTRICT ENGINEER
LOS ANGELES, CALIFORNIA
REAL ESTATE
GILA RIVER BASIN, ARIZONA
PAINTED ROCK RESERVOIR
DESIGN MEMORANDUM NO. 2
DRAWN BY
TRACED BY
CHECKED BY
SUBMITTED BY
CHIEF, CADASTRAL SECTION
APPROVAL RECOMMENDED
CHIEF, PLANNING & CONTROL BR.
APPROVED
CHIEF, REAL ESTATE DIVISION
DATE JUNE 1954
SHEET 9
FILE NO. 425-M-24