BUREAU OF RECLAMATION
ARIZONA PROJECTS OFFICE

Rieck	10-27-87	Granite Reef Aqueduct Reach II
1 SECTION	3N TOWNSHIP	4E RANGE G.S.R.M.

ARIZONA STATE PLANE COORDINATES Central ZONE
GRID FACTOR 0.999826 MEAN ELEVATION 1510
CONVERGENCE ANGLE AT: W 1/4 00°00'18" E 1/4 00°00'53"
FIELD BOOKS 330-344-05.16.01.08-1 and 7
330-344-05.16.00.04-5 and 6 330-344-05.16.00.08-203

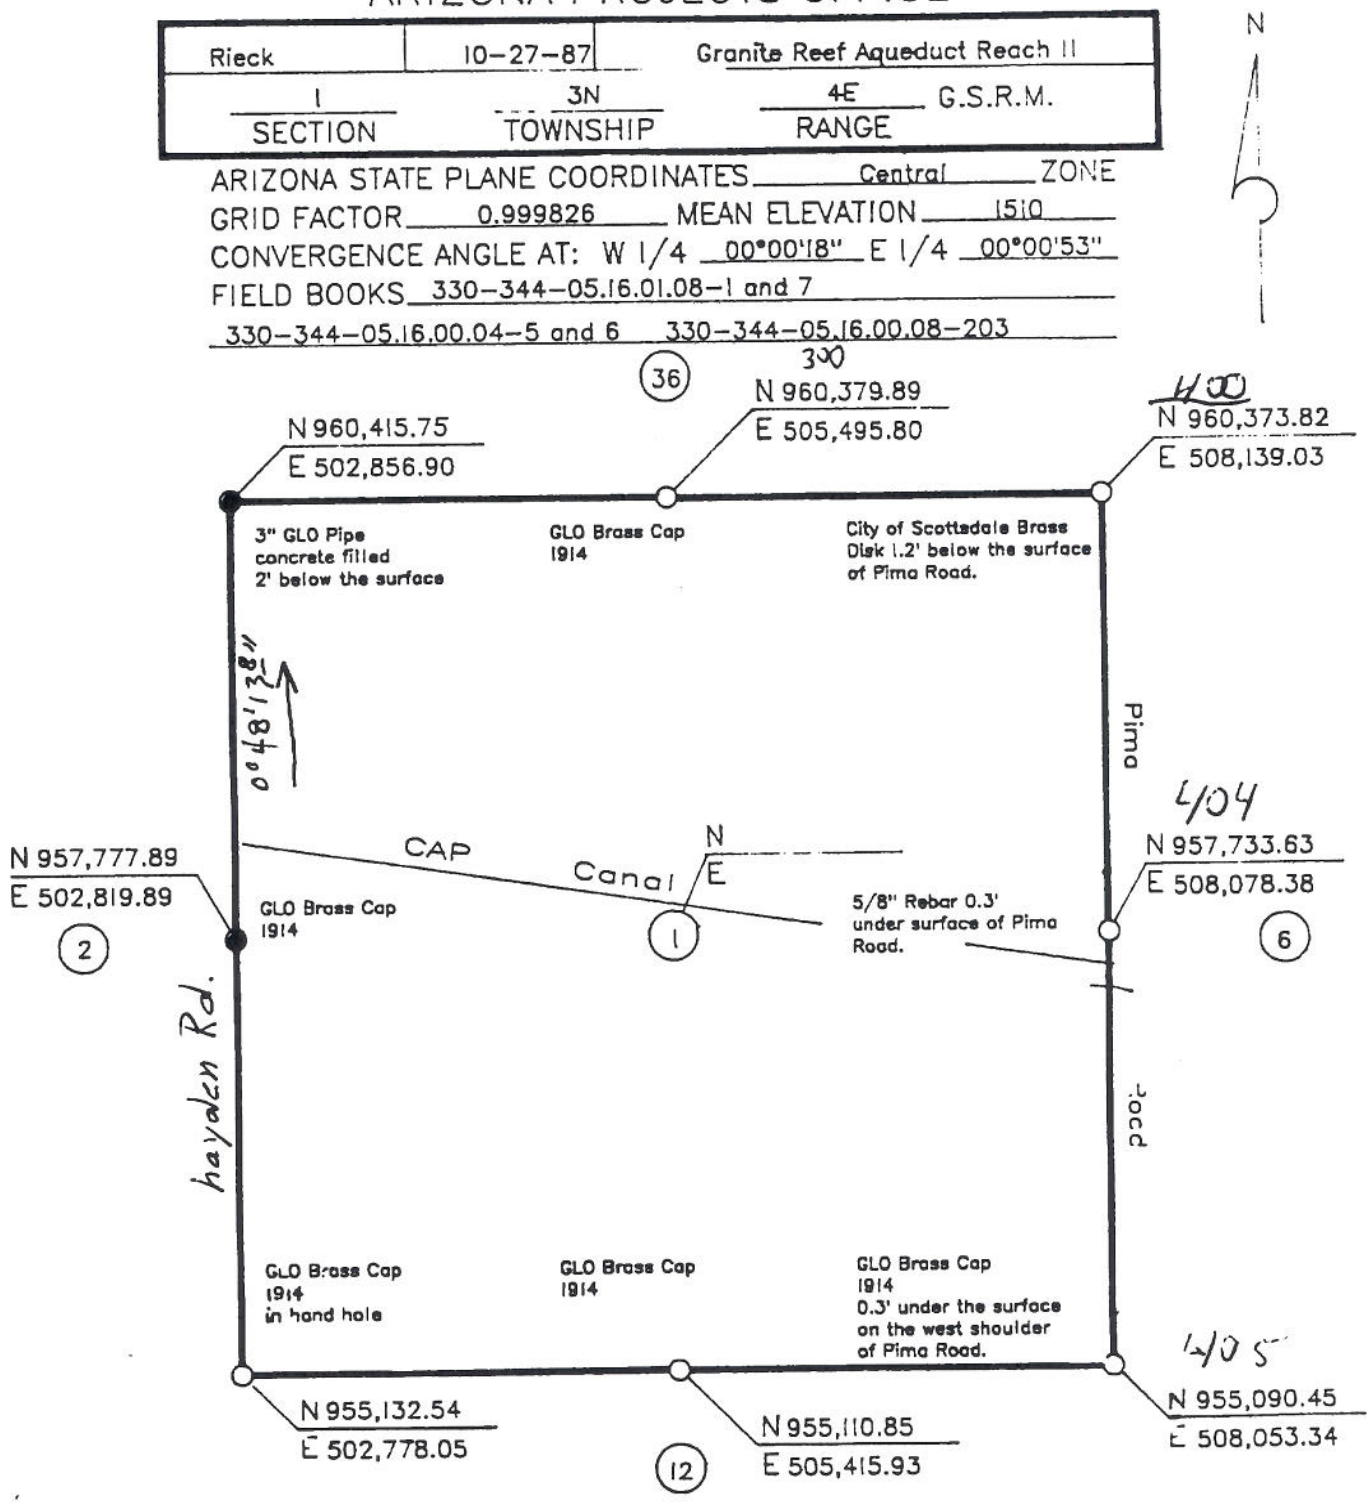

REVISIONS		
	8/26/86	Tied NW, N1/4, NE, amd E 1/4 corners of section 1

DIN # 49981-1