# BUREAU OF RECLAMATION
## ARIZONA PROJECTS OFFICE

| BY Rieck | DATE 7-10-87 | FEATURE GRA R-12 |
|---|---|---|
| 16 SECTION | 3N TOWNSHIP | 5E RANGE G.S.R.M. |

ARIZONA STATE PLANE COORDINATES CENTRAL ZONE
GRID FACTOR 0.999825 MEAN ELEVATION 1580
CONVERGENCE ANGLE AT: W 1/4 00-02-01 E 1/4 00-02-35
FIELD BOOKS 330-344-05.16.00.04-2

X AERIAL TIE

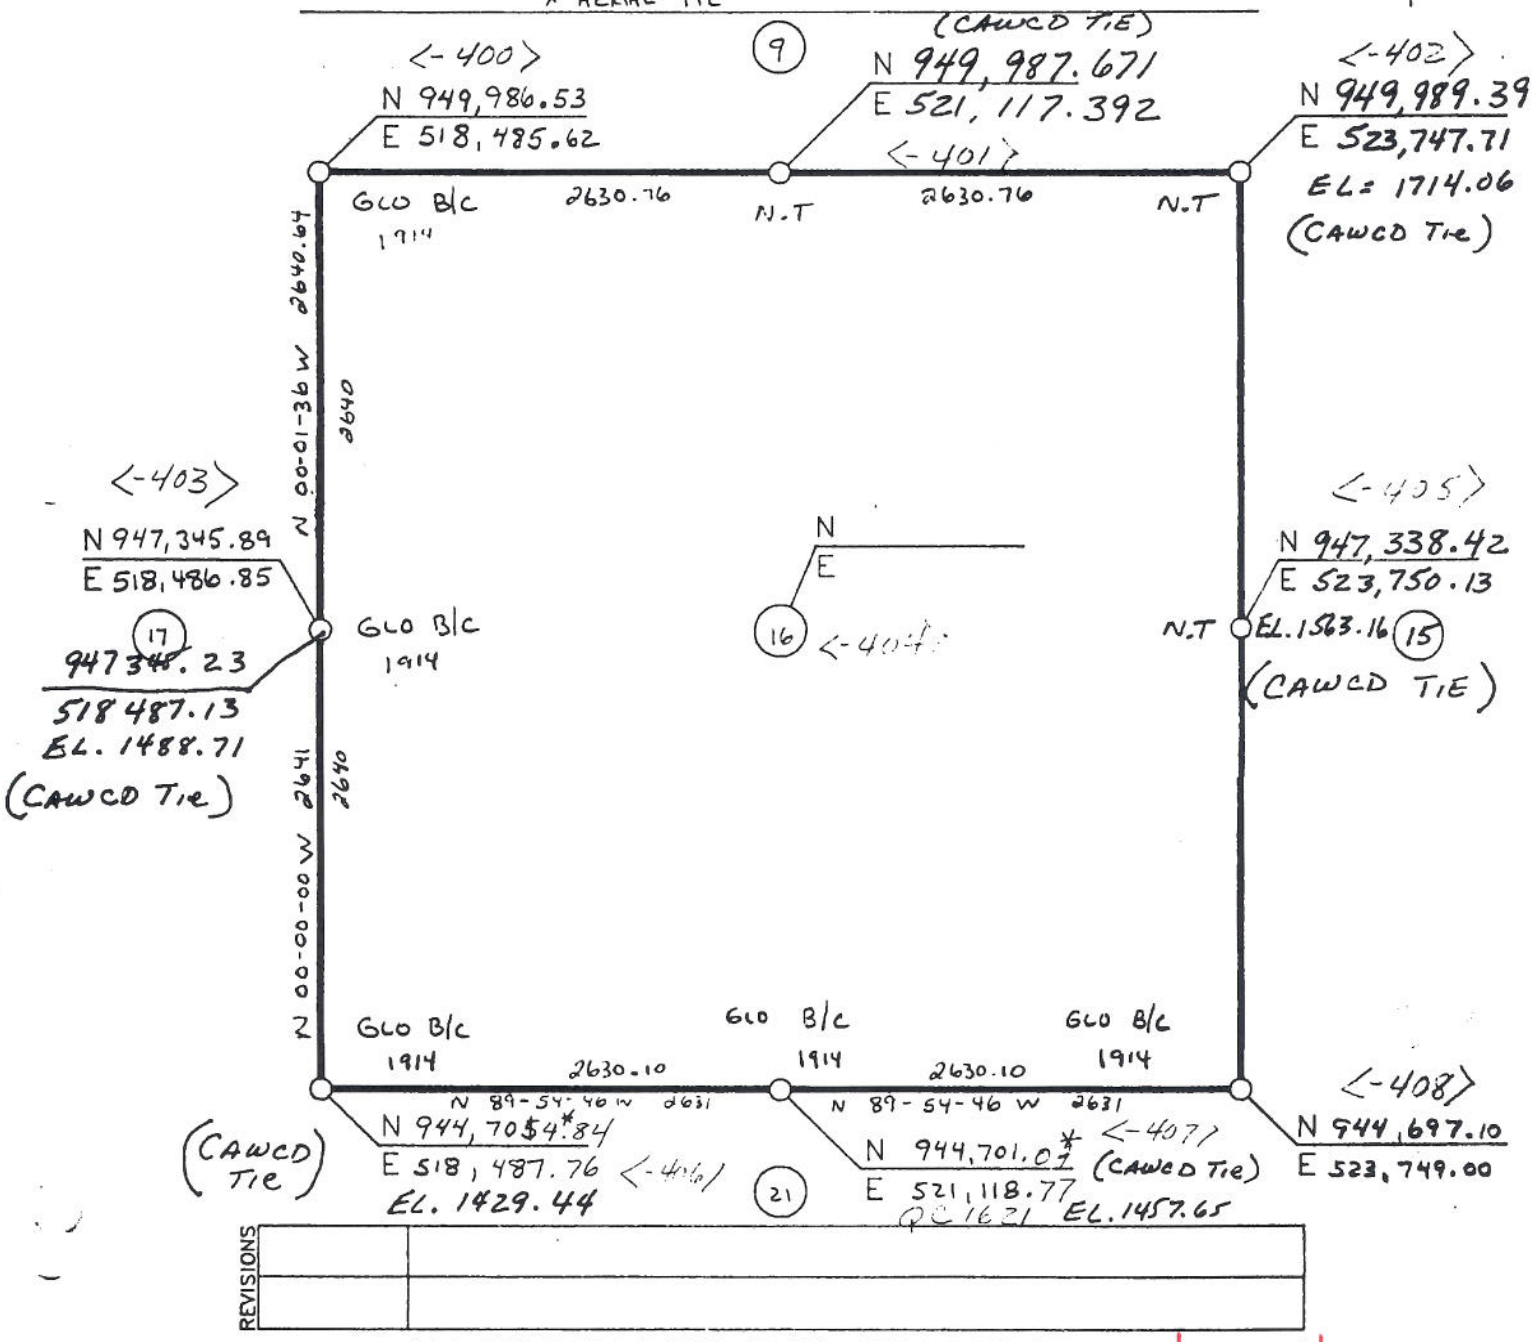


| REVISIONS | |
|---|---|
| | |
| | |

ALL BEARINGS AND DISTANCES ARE GRID

DIN # 49989-1