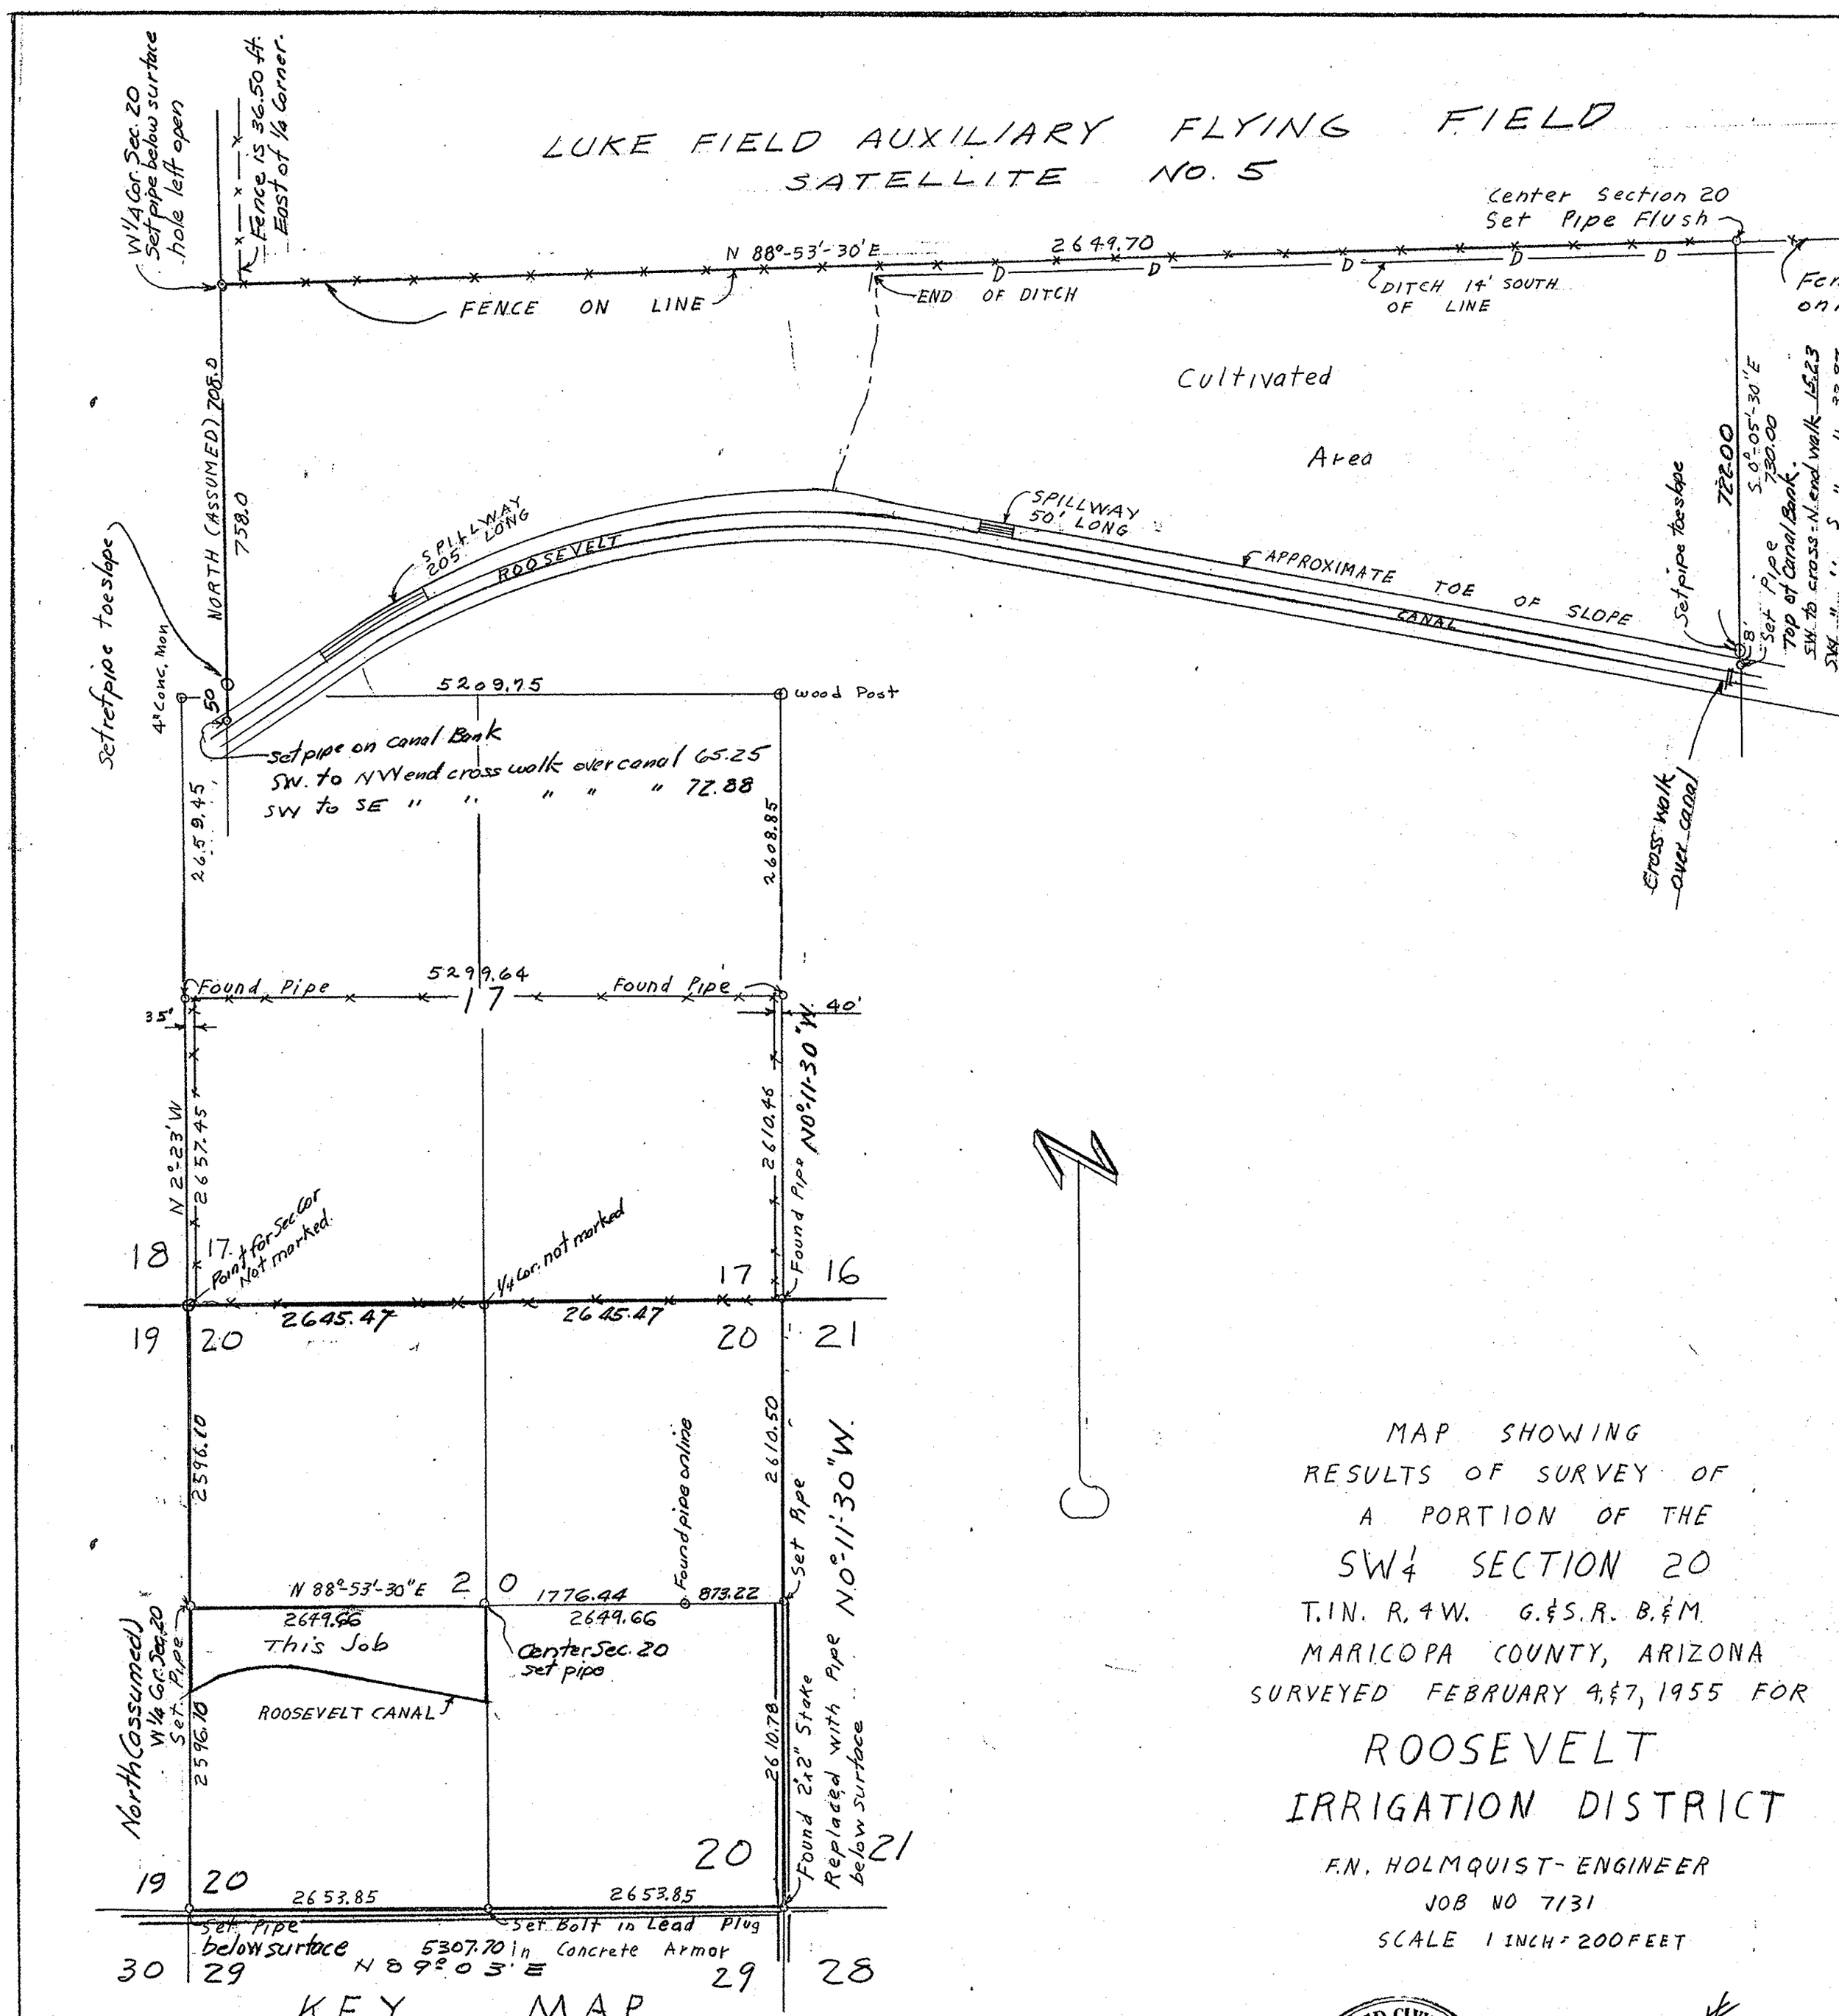

KEY MAP
SHOWING METHOD OF SURVEY
SCALE 1 INCH = 1000 FEET

Note: This survey is based on Plat showing results of survey by Corps. of Engineers U.S. Army dated March 1942.

MAP SHOWING
RESULTS OF SURVEY OF
A PORTION OF THE
SW¼ SECTION 20
T. 1 N. R. 4 W. G.&S.R. B.&M.
MARICOPA COUNTY, ARIZONA
SURVEYED FEBRUARY 4 & 7, 1955 FOR
ROOSEVELT
IRRIGATION DISTRICT

F.N. HOLMQUIST - ENGINEER
JOB NO 7131
SCALE 1 INCH = 200 FEET

REGISTERED CIVIL ENGINEER
CERTIFICATE EXPIRES
F. N. HOLMQUIST
DEC. 31, 1955
ARIZONA, U.S.A.

F.N. Holmquist

DIN # 50610-1

MAP No. 1