RESULTS OF SURVEY MAP

OF PART OF

NW1/4 SECTION 34
T.2S.–R.5E., G.&S.R.B.&M.,
MARICOPA COUNTY, ARIZONA

SURVEYED DURING MAY, 2006

FOR

DOUG McCULLOUGH

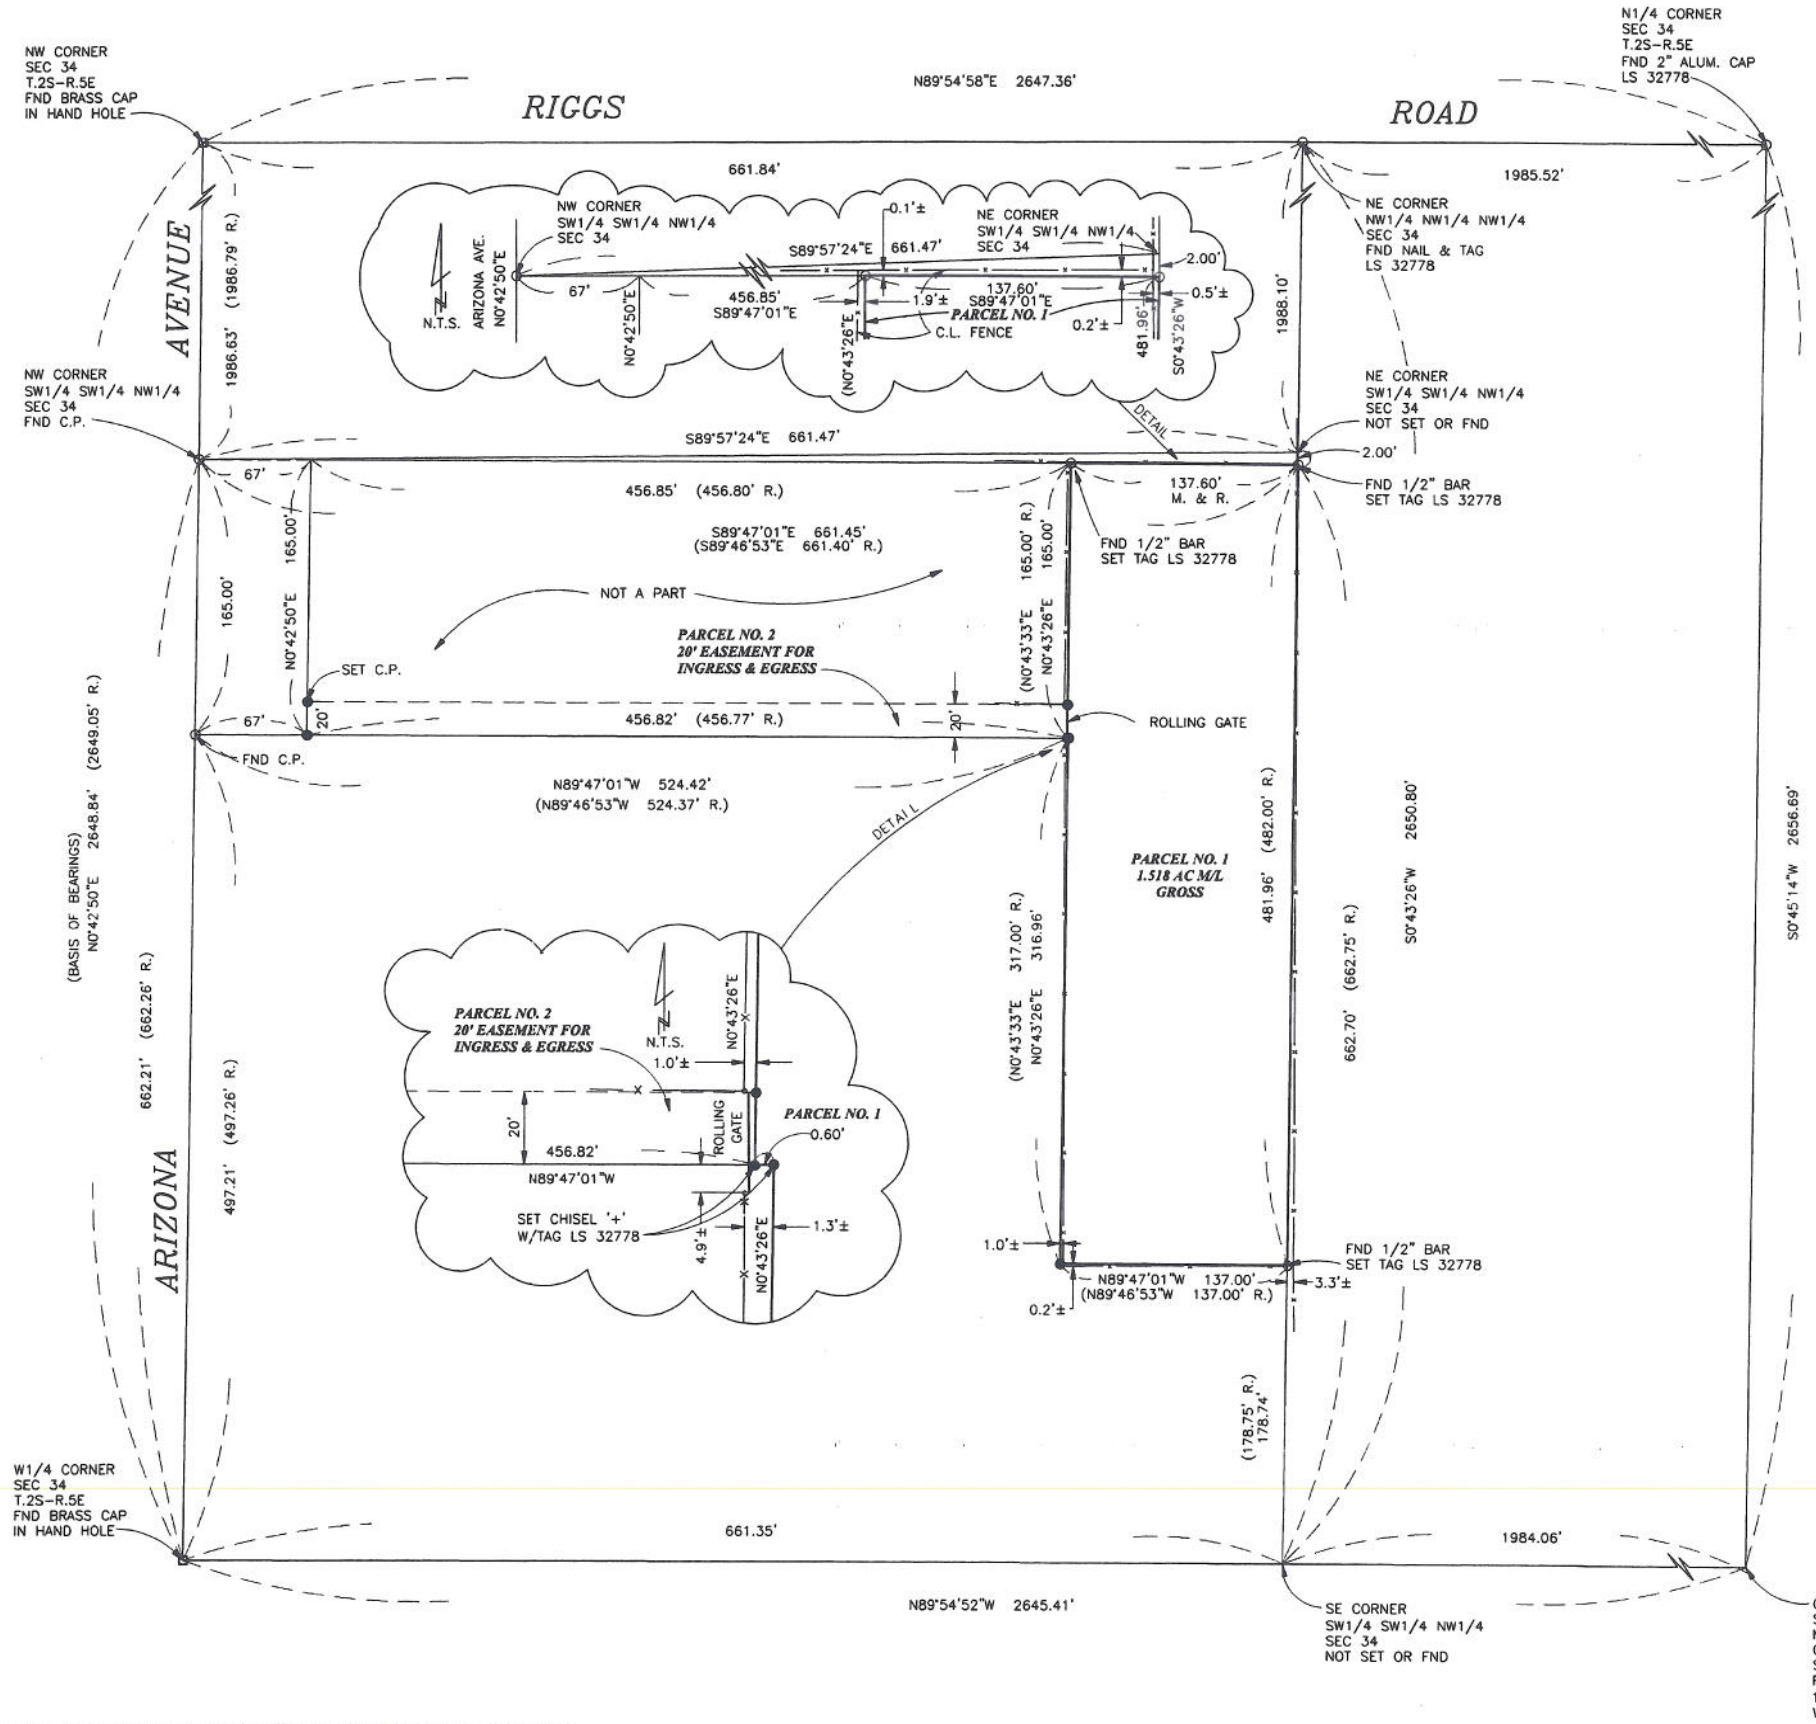

SCALE: 1" = 50'

50 0 50 100 150

GRAPHIC SCALE – FEET

LEGEND

- ○ = FOUND 1/2" IRON BAR (UNLESS OTHERWISE NOTED)
- ● = SET 1/2" IRON BAR (UNLESS OTHERWISE NOTED)
- □ = FOUND BRASS CAP IN HAND HOLE
- C.P. = COTTON PICKER SPINDLE
- M/L = MORE OR LESS
- AC. = ACRE
- C.L. FNC. = CHAIN LINK FENCE
- R. = RECORD
- M. = MEASURED
- N.T.S. = NOT TO SCALE

From Steve Bouser w/ Metro Land

THIS SURVEY HAS BEEN PERFORMED IN THE FIELD EITHER BY ME OR UNDER MY DIRECT SUPERVISION.

REGISTERED LAND SURVEYOR 32778 DENNIS L. DYER 5-19-2006 ARIZONA U.S.A.

DIN # 50777-1

DOUG McCULLOUGH

WECKERLY & ASSOCIATES
SURVEYORS---ENGINEERS
337 N. ARIZONA AVENUE
CHANDLER, ARIZONA
480-963-6481
JOB NO. 060417

NOTE: THIS SURVEY WAS MADE IN ACCORDANCE WITH LEGAL DESCRIPTIONS AND INSTRUCTIONS PROVIDED BY THE CLIENT. ANY DRAWINGS PRODUCED AS A RESULT OF THIS SURVEY ARE INSTRUMENTS OF SERVICE AND SHALL REMAIN THE PROPERTY OF WECKERLY & ASSOCIATES: ANY UNAUTHORIZED REPRODUCTION, REVISIONS, ADDITIONS, ALTERATIONS OR USE OF THESE DRAWINGS WILL BE CONSIDERED TO BE IN VIOLATION OF THE ARIZONA STATE TECHNICAL BOARD CODE 32-125 & 32-142 AND IS STRICTLY PROHIBITED.

COPYRIGHT 2006 WECKERLY & ASSOCIATES

06-119