LEGAL DESCRIPTION

LOTS 1 AND 2, "EASTWOOD PLACE", ACCORDING TO BOOK 3 OF MAPS, PAGE 71, RECORDS OF MARICOPA COUNTY, ARIZONA; EXCEPT THE EAST 160 FEET AND EXCEPT THE NORTH 91.7 FEET OF THE WEST 50 FEET.

AND EXCEPT THE WEST 6 FEET OF LOT 2 IN "EASTWOOD PLACE" ACCORDING TO THE PLAT OF RECORD IN THE OFFICE OF THE COUNTY RECORDER OF MARICOPA COUNTY, ARIZONA, IN BOOK 3 OF MAPS, PAGE 71 THEREOF; (AS RECORDED IN DKT. 4526, PAGE 415)

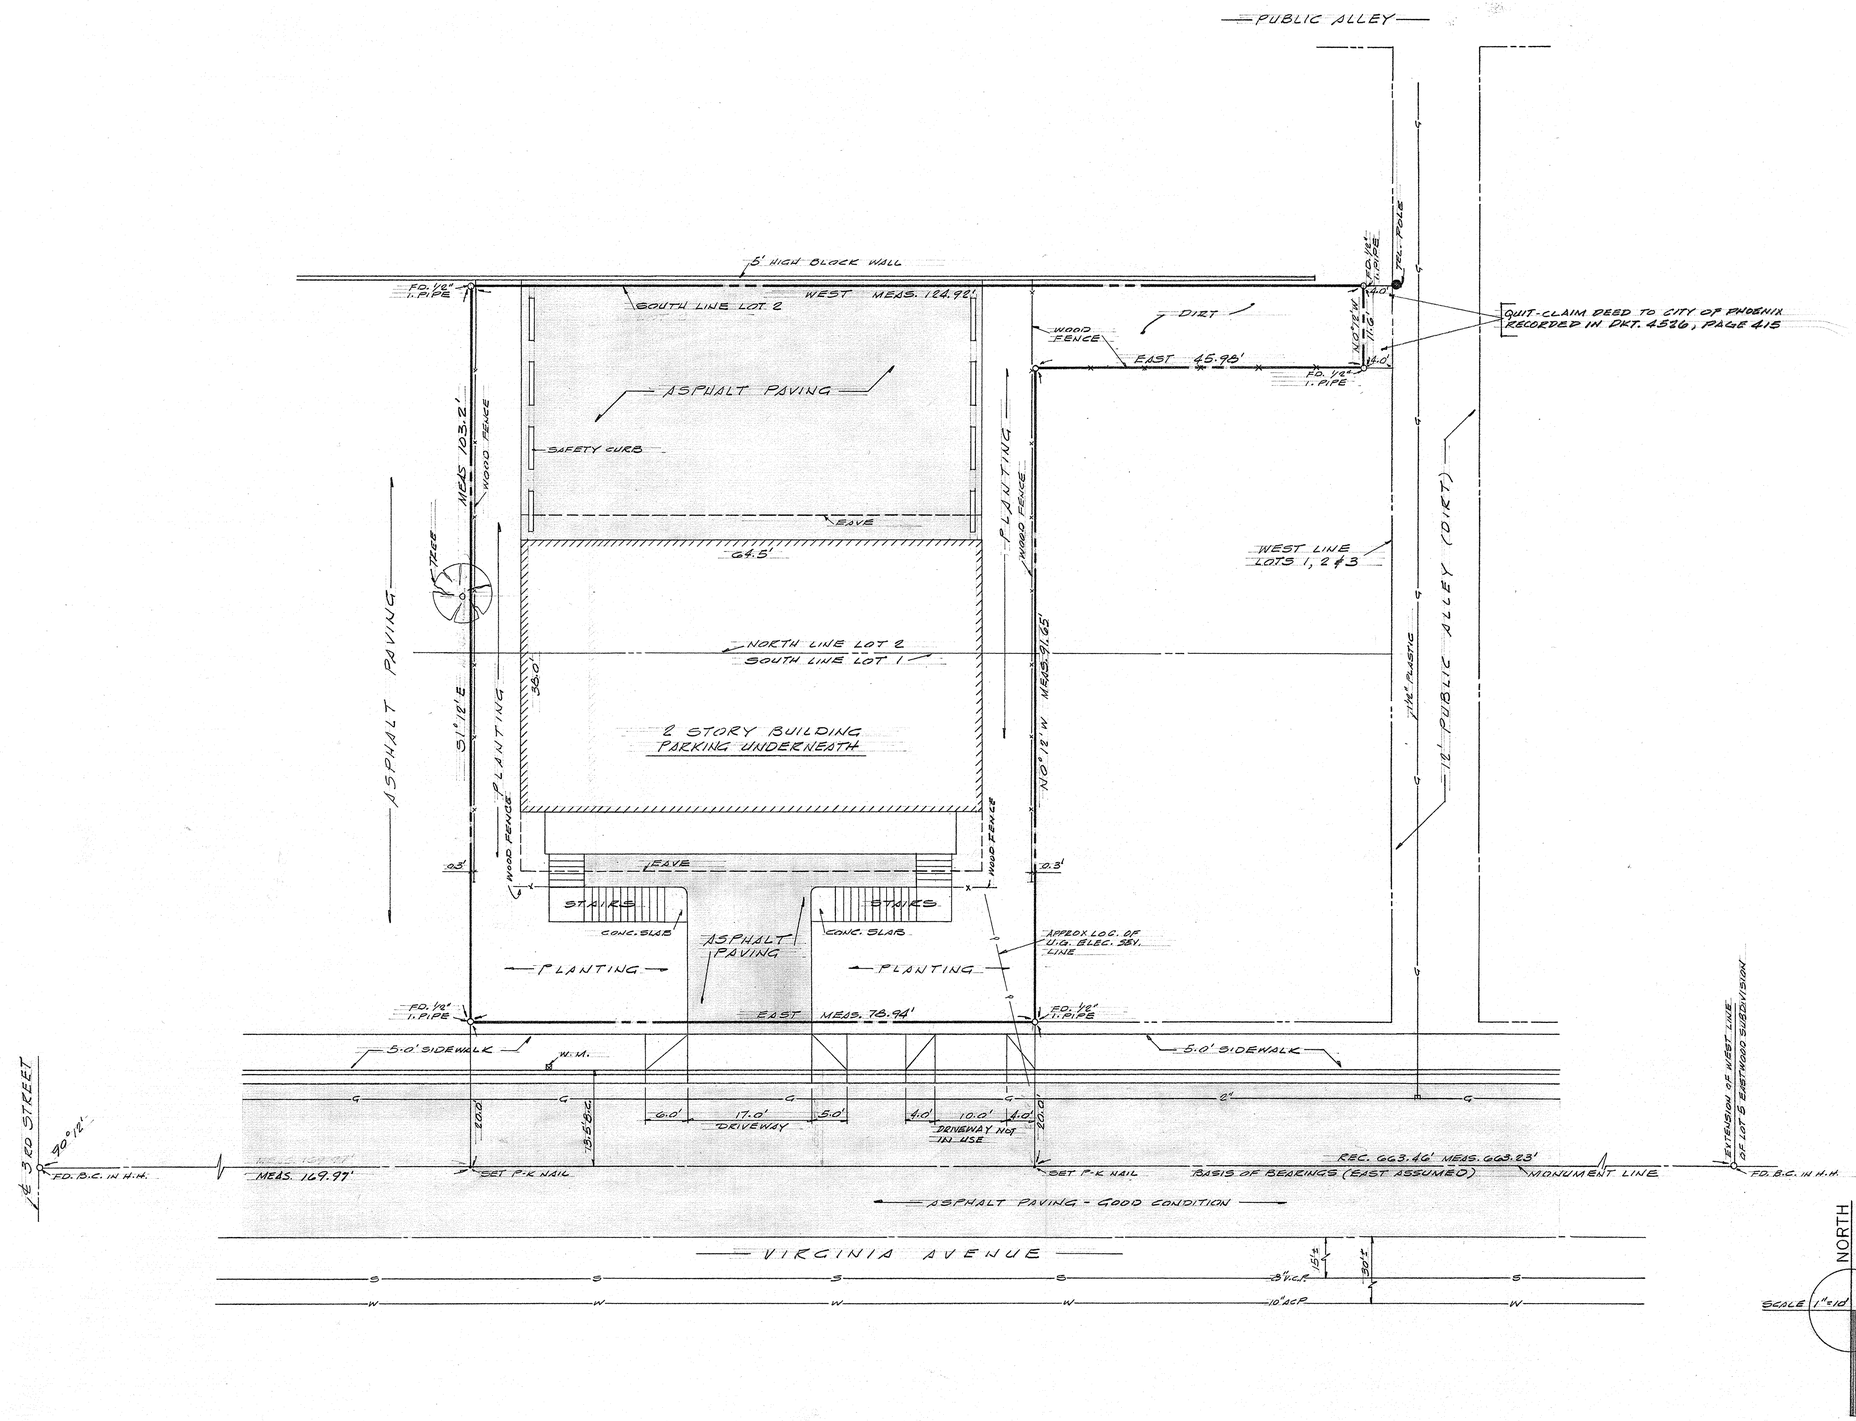

CERTIFICATE

I HEREBY CERTIFY THAT THE SURVEY OF THE PROPERTY DELINEATED HEREON WAS MADE UNDER MY DIRECTION ON NOVEMBER 8, 1966 AND THAT ALL CORNERS WERE SET AS INDICATED.

H. Oliver O'Farrell

REGISTERED CIVIL ENGINEER
STATE OF ARIZONA #1873

Registered Professional Engineer (Civil) CERTIFICATE NO. 1873 H. OLIVER O'FARRELL Date Signed 11-9-66 ARIZONA, U.S.A.

DIN# 51454-2

SURVEY OF 217 E. VIRGINIA PHOENIX, ARIZONA		
SCALE: 1" = 10'	APPROVED BY:	DRAWN BY B.S.S.
DATE: 11-9-66		REVISED
CONTINENTAL BANK		
O'FARRELL & ASSOCIATES CONSULTING ENGINEERS PHOENIX • ARIZONA		DRAWING NUMBER 1166-1

24X36 PRINTED ON NO. 1000H CLEARPRINT

32/2N/3E R1-25