GULF OIL CORPORATION

SURVEY OF NORTHWEST COR.
OSBORN RD. & 19TH AVE.
PHOENIX, ARIZONA

DATE: 3-26-69 | SCALE: 1"=10' | DRAWN BY: B.S.

ASSOCIATED ENGINEERS
CIVIL CONSULTANTS
PHOENIX, ARIZONA A-255

369-7

DWN 51462-1

CERTIFICATE.

I HEREBY CERTIFY THAT THE SURVEY OF THE PROPERTY DELINEATED HEREON WAS MADE UNDER MY DIRECTION ON MARCH 11, 1969 AND THAT IRON RODS WERE SET AT ALL CORNERS EXCEPT AS INDICATED.

* ENCROACHMENTS FOUND TO EXIST ARE SHOWN THUS

NOTE:
THESE QUANTITIES REPRESENT A PRELIMINARY INVESTIGATION AND SHOULD BE REMEMBERED THAT DEMAIN PLANS AND/OR OTHER AGREEMENTS MADE BASED MATERIALS, POWER POLE RELOCATION, CATCH BASIN RELOCATION ETC, BY THE ACADEMIES INVOLVED COULD CAUSE CHANGE THESE. MANY ITEMS SUCH ARE ARE NOT LISTED AS THEY WOULD BE DETERMINED BY A LAYOUT PLAN.

THE INFORMATION IN THIS ABOVE NOTES WAS FURNISHED BY THE PUBLIC AGENCIES INVOLVED.

* ZUPP 4 SIDEWALK CONSTRUCTION POE NEW DRIVE LOCATIONS ONLY.

ZONING WALL REQUIRED ON WEST PROPERTY LINE.

LEGAL DESCRIPTION

THE SOUTH 150 FEET OF THAT PART OF LOT 13, EVANS TRACT, MARICOPA COUNTY, ARIZONA, DESCRIBED AS FOLLOWS:
BEGINNING AT A POINT WHICH IS 40 FEET NORTH AND 17 FEET WEST OF THE SOUTHEAST CORNER OF
THENCE WEST ALONG A LINE 40 FEET NORTH OF THE SOUTH LINE OF SAID LOT 13 A DISTANCE OF 185 FEET TO A POINT 255 FEET WEST OF THE CENTER LINE OF 19TH AVENUE, SAID CENTER LINE ALSO BEING THE EAST LINE OF SECTION 25, T1N, R2E OF THE G.&S.R.B.&M.;
THENCE NORTH PARALLEL TO AND 335 FEET WEST OF SAID CENTER LINE OF 19TH AVENUE, A DISTANCE OF 261 FEET TO A POINT 301 FEET NORTH OF THE SOUTH LINE OF SAID LOT 13, EVANS TRACT;
THENCE EAST ALONG A LINE PARALLEL TO AND 301 FEET NORTH OF SAID SOUTH LINE A DISTANCE OF 193 FEET TO THE NORTHWEST CORNER OF THAT CERTAIN TRACT OF LAND CONVEYED TO CITY OF PHOENIX BY DEED RECORDED IN DOCKET 3705, PAGE 388, RECORDS OF MARICOPA COUNTY,
THENCE SOUTH ALONG THE WEST LINE OF SAID TRACT A DISTANCE OF 251 FEET TO A POINT WHICH IS 50 FEET NORTH OF THE SOUTH-EAST CORNER OF SAID LOT 3, EVANS TRACT;
THENCE SOUTHEASTERLY TO THE POINT OF BEGINNING.

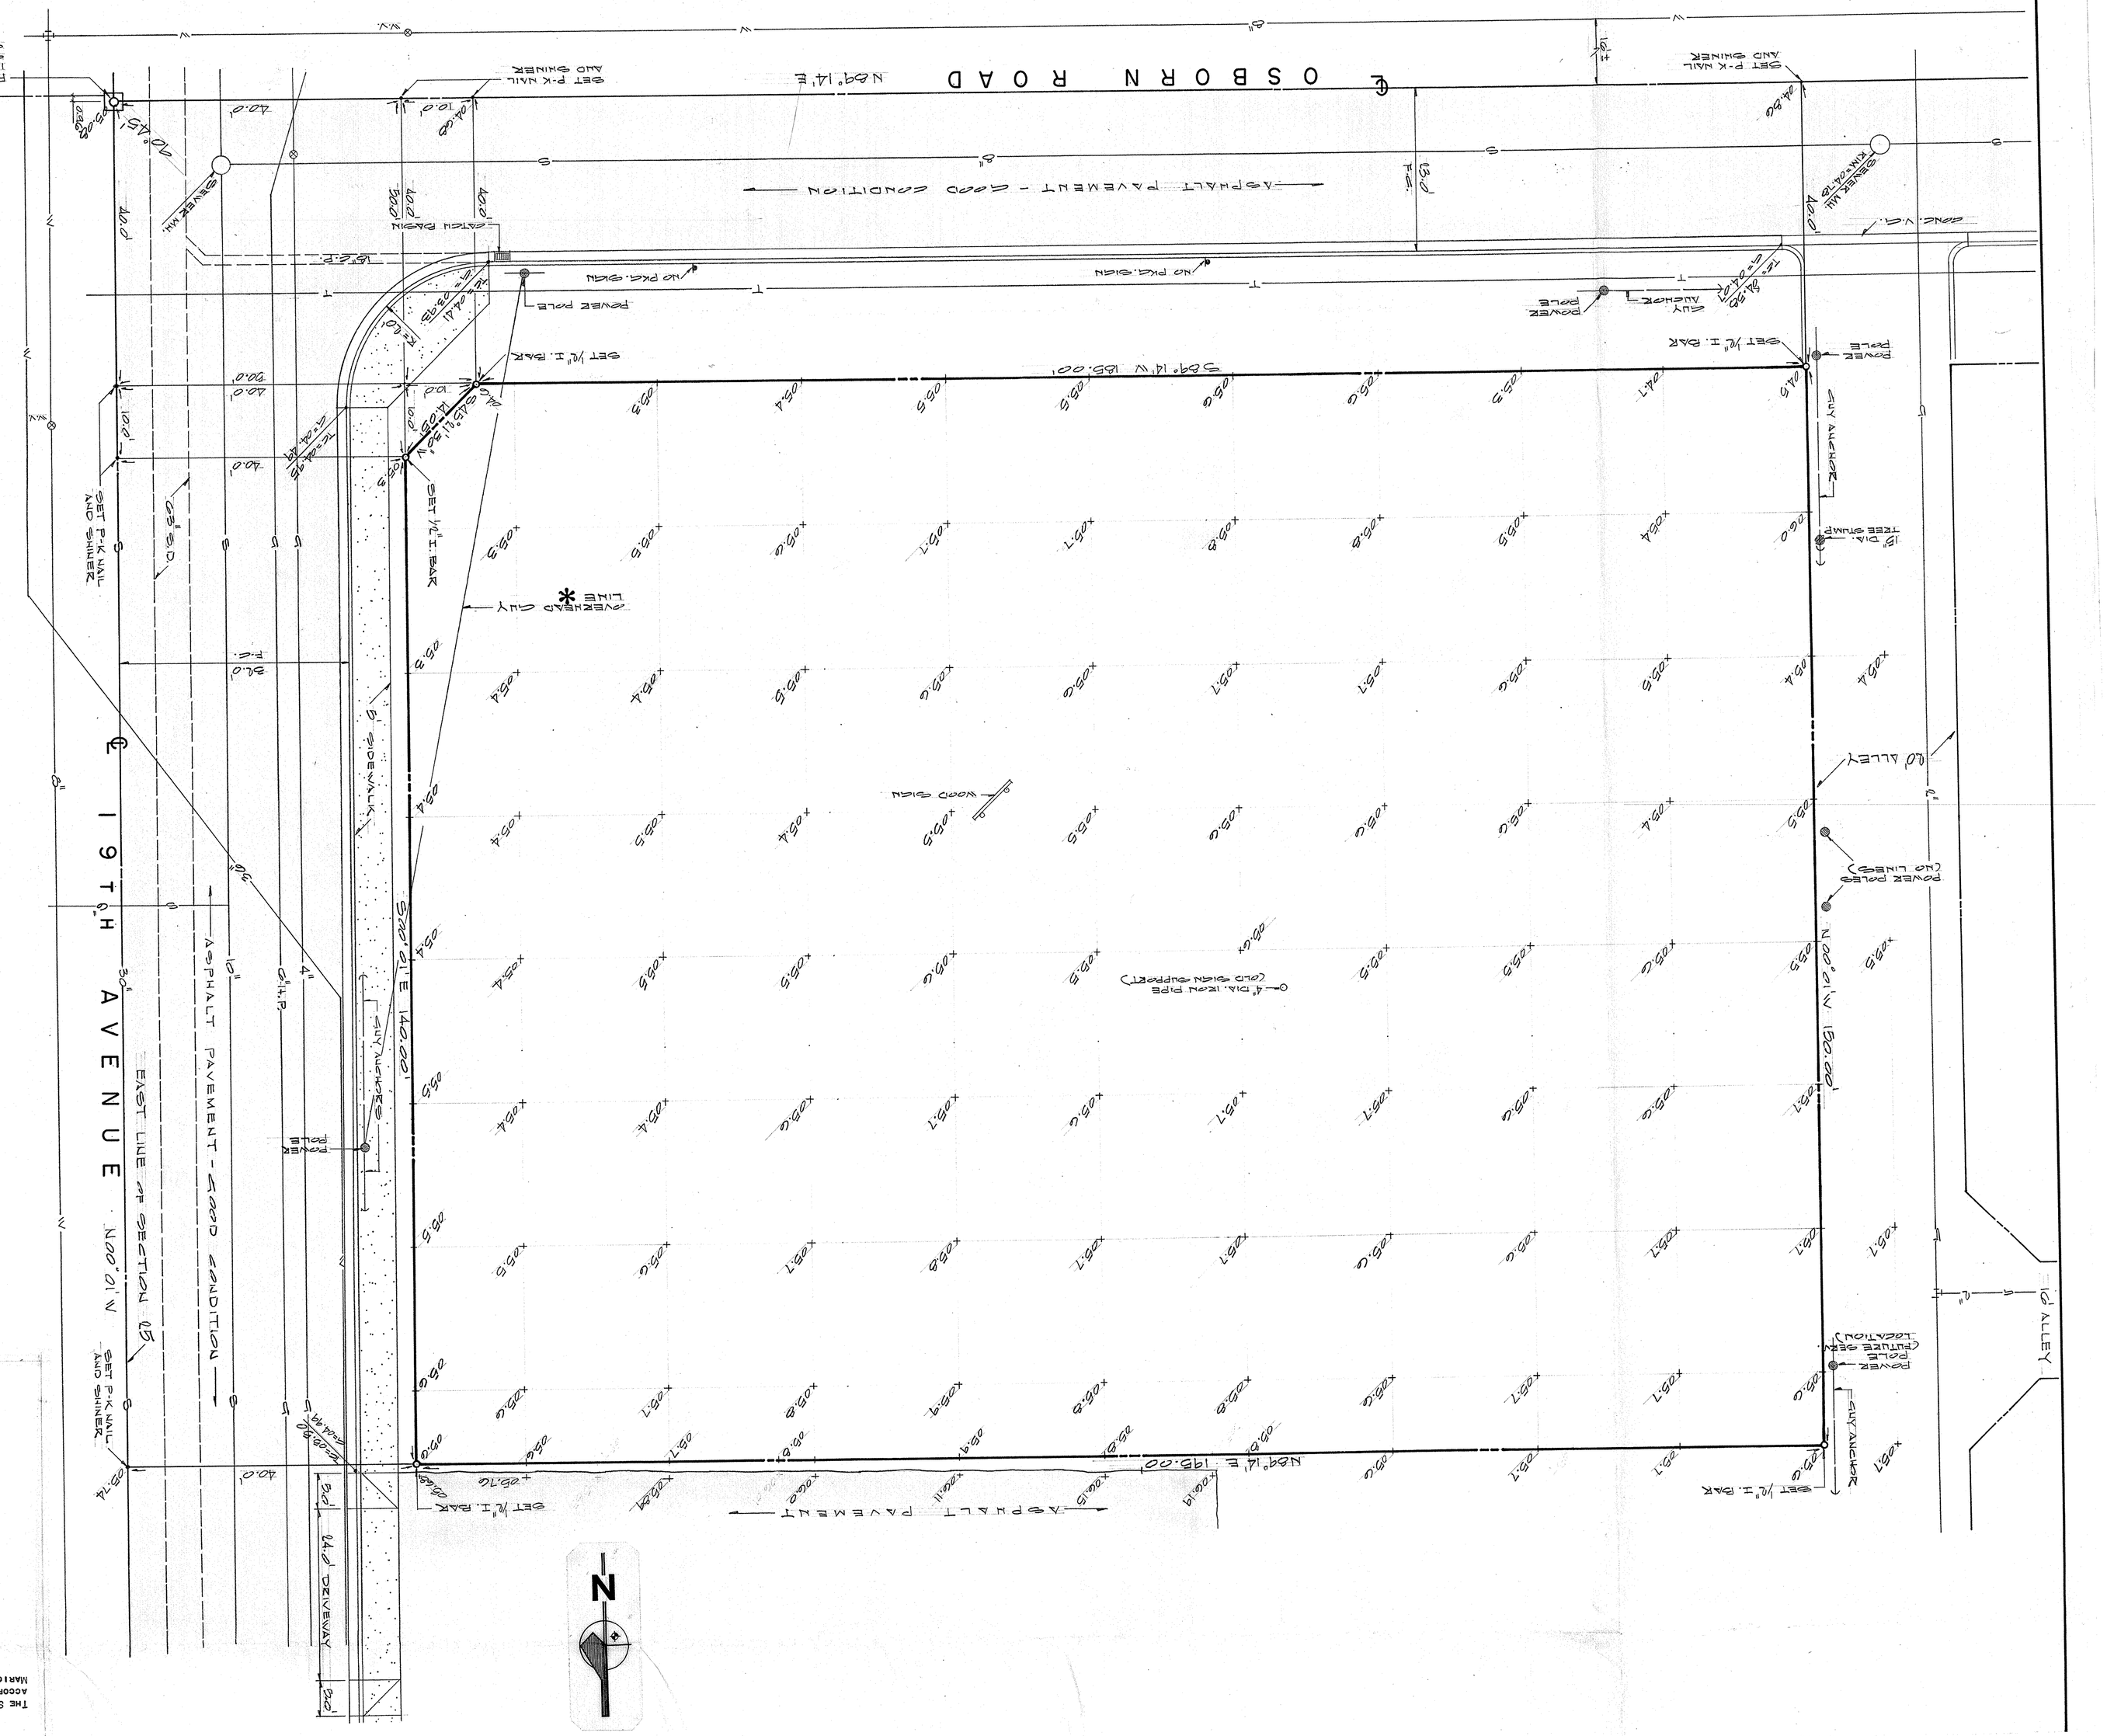

(1)	ZONE & USE LIMITS				PERMITTED
(2)	EXISTING	R/W	ON	19TH AVE.	40 FEET
	VIDENING:				
(A)	PROPOSED	R/W	ON	19TH AVE.	40 FEET
(B)	EXISTING	R/W	ON	OSBORN RD.	80 FEET
(C)	PROPOSED	R/W	ON	OSBORN RD.	80 FEET
(3)	DEDICATION OF				REQUIRED
	DEFICIENCY:				
(A)	PUMP ISLANDS:				
		FEET	FROM		
(B)		FEET	FROM		
(C)		FEET	FROM		
	BUILDING:				
(D)		FEET	FROM		
(E)		FEET	FROM		
(F)		FEET	FROM		
	CANOPIES:				
(G)		FEET	FROM		
(H)		FEET	FROM		
(I)		FEET	FROM		
(4)	SIGNS (FREE STANDING)				
(D)	SIGNS (ATTACHED TO BUILDING)				
(5)	CURBS:	EXCEPT AT 3/8 FEET F.C.			
(A)	ON	19TH AVE	CURBS EXIST AT 3/8 FEET F.C.		
(B)	ON	OSBORN RD	CURBS EXIST AT 3/8 FEET F.C.		
(6)	BUILDING PERMIT		CURBS FLOWS TO PRESENT WAY		
	DRIVEWAYS		DESIGN PLAN IS NOT REQUIRED		
(A)			BE OBTAINED WITHOUT ZONING NEW CURBS		
(B)	DRIVEWAYS				
	19TH AVE.		TRANSITION ON EACH END		5 FEET
	OSBORN RD.		STANDARD MAXIMUM WIDTH		40 FEET
(C)	DRIVEWAYS	MAY NOT	EXCEED 1/3 OF FRONTAGE		
	19TH AVE.				
	OSBORN RD.				
(D)	DRIVEWAYS	MAY NOT	BE LOCATED WITHIN 10 FEET OF		
	19TH AVE.				
	OSBORN RD.				
(E)	DRIVEWAYS	MAY NOT	EXCEED 2 IN NUMBER		
	19TH AVE.				
	OSBORN RD.				
(F)	DRIVEWAYS	MAY NOT	EXCEED 30 FEET IN WIDTH		
	19TH AVE.				
	OSBORN RD.				
(G)	A MAXIMUM OF 2 DRIVEWAYS OR A MAXIMUM OF 1 DRIVEWAY PER 185 FEET OF FULL HEIGHT CURB MUST BE HELD BETWEEN DRIVEWAYS				
(7)	UNDERGROUND TANKS:				
(A)	MAXIMUM SIZE OF TANKS IS		10,000 GAL.		20,000 GAL. TOTAL STORAGE
(B)	MINIMUM DISTANCE BETWEEN TANKS IS				FEET
(C)	MINIMUM DISTANCE TO PROPERTY LINE IS				40 FEET
(D)	MINIMUM DISTANCE TO BUILDING IS				FEET
(E)	MINIMUM SIZE OF VENT LINES IS				1¼"
(F)	MINIMUM SEWER AVOID TANKS IS				5 FEET
(G)	DELIVERY RESTRICTIONS ARE				NONE
(8)	ZONE 1 (MAX SUMMER TEMP D.B.) 100 (MIN WINTER TEMP D.B.) 32				

NOTES:
