LEGAL DESCRIPTION

LOT 9, EXCEPT THE NORTH 70 FT. OF THE WEST 46 FT.;
LOT 10;
LOT 11, EXCEPT THE SOUTH 213.76 FT.;
LOT 12, EXCEPT THE SOUTH 213.76 FT.;
ALL BEING IN CHESTERFIELD PLACE ACCORDING TO THE PLAT OF RECORD IN BOOK 6 AT PAGE 7, RECORDS OF MARICOPA COUNTY, ARIZONA.

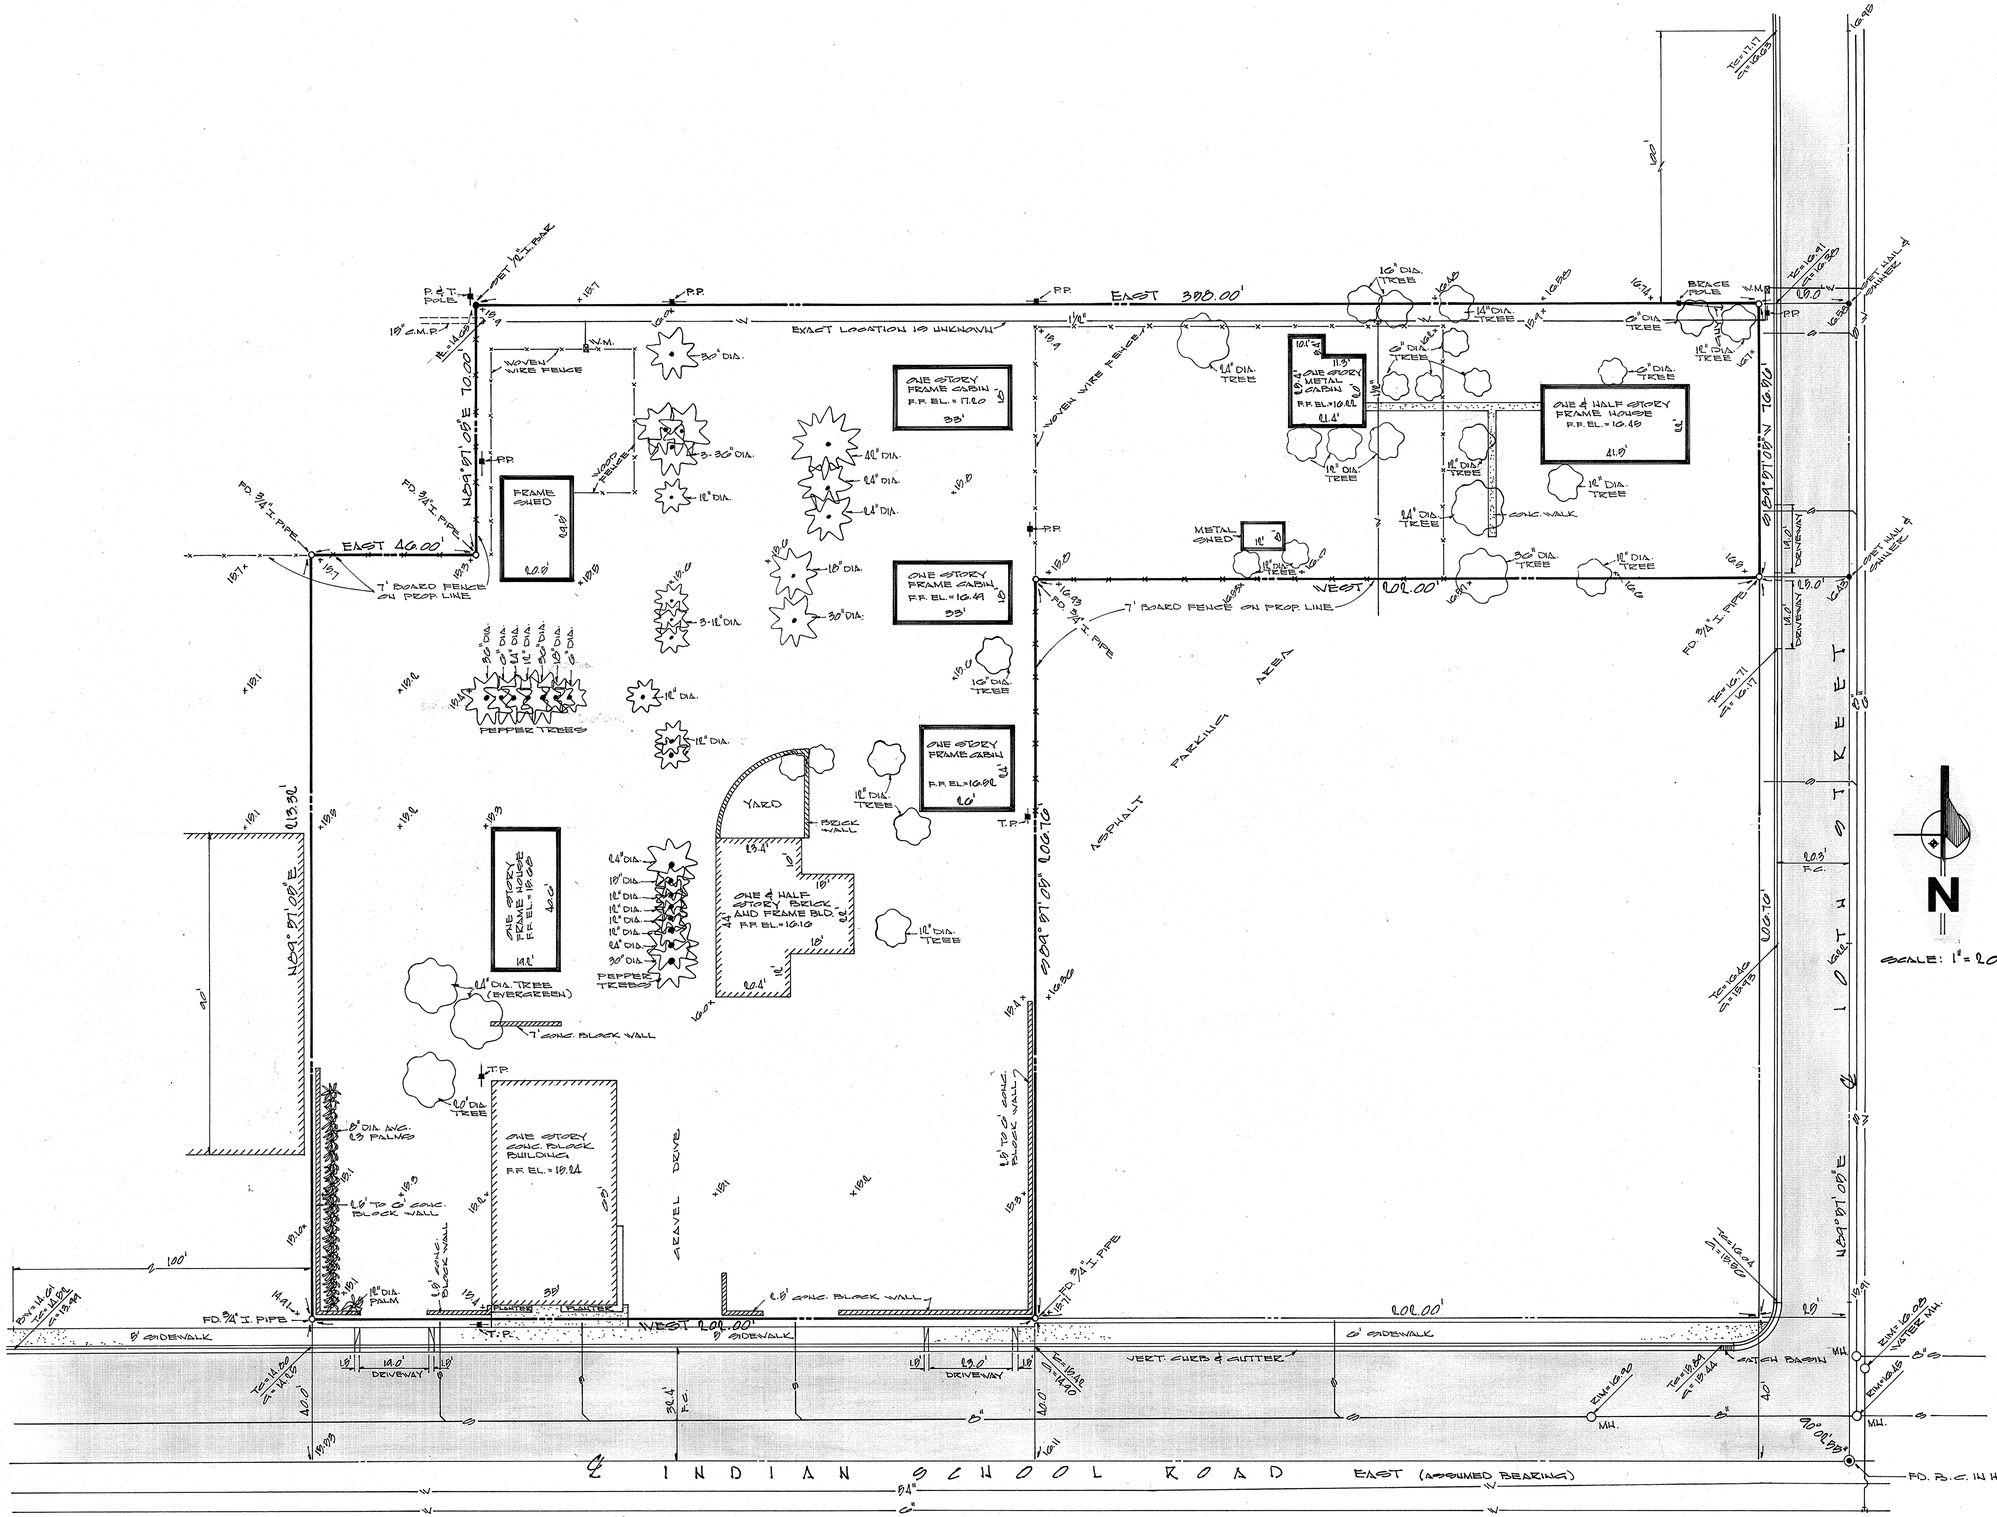

CERTIFICATE

I CERTIFY BY MY SEAL AND SIGNATURE HEREON THAT THE SURVEY OF THE PROPERTY HEREIN SHOWN WAS PERFORMED UNDER MY DIRECTION DURING THE MONTH OF APRIL, 1971.
ALL CORNERS WERE FOUND OR SET AS SHOWN.

Registered Professional Engineer (Civil) CERTIFICATE NO. 6391 ROBERT ACHAN ARIZONA U.S.A. Date Signed 4-6-71

BENCH MARK

BRASS CAP IN H.H. IN INTERSECTION OF INDIAN SCHOOL ROAD & 10TH STREET ELEV. = 1115.34.

NOTE

ADD 1100' TO ALL GRADES SHOWN FOR TRUE ELEVATIONS.

DIN 51465-1

ASSOCIATED ENGINEERS Civil Consultants Phoenix Arizona	RESULTS OF SURVEY INDIAN SCHOOL RD. & 10TH ST. PHOENIX, ARIZONA. FOR T. P. BASHAM	REVISED: REVISED: REVISED: DATE: 4-7-1971
	DRAWN BY: B.S. CHK: SHEET 1 OF 1	JOB NO. 371-17

21/2H/3E A1-264