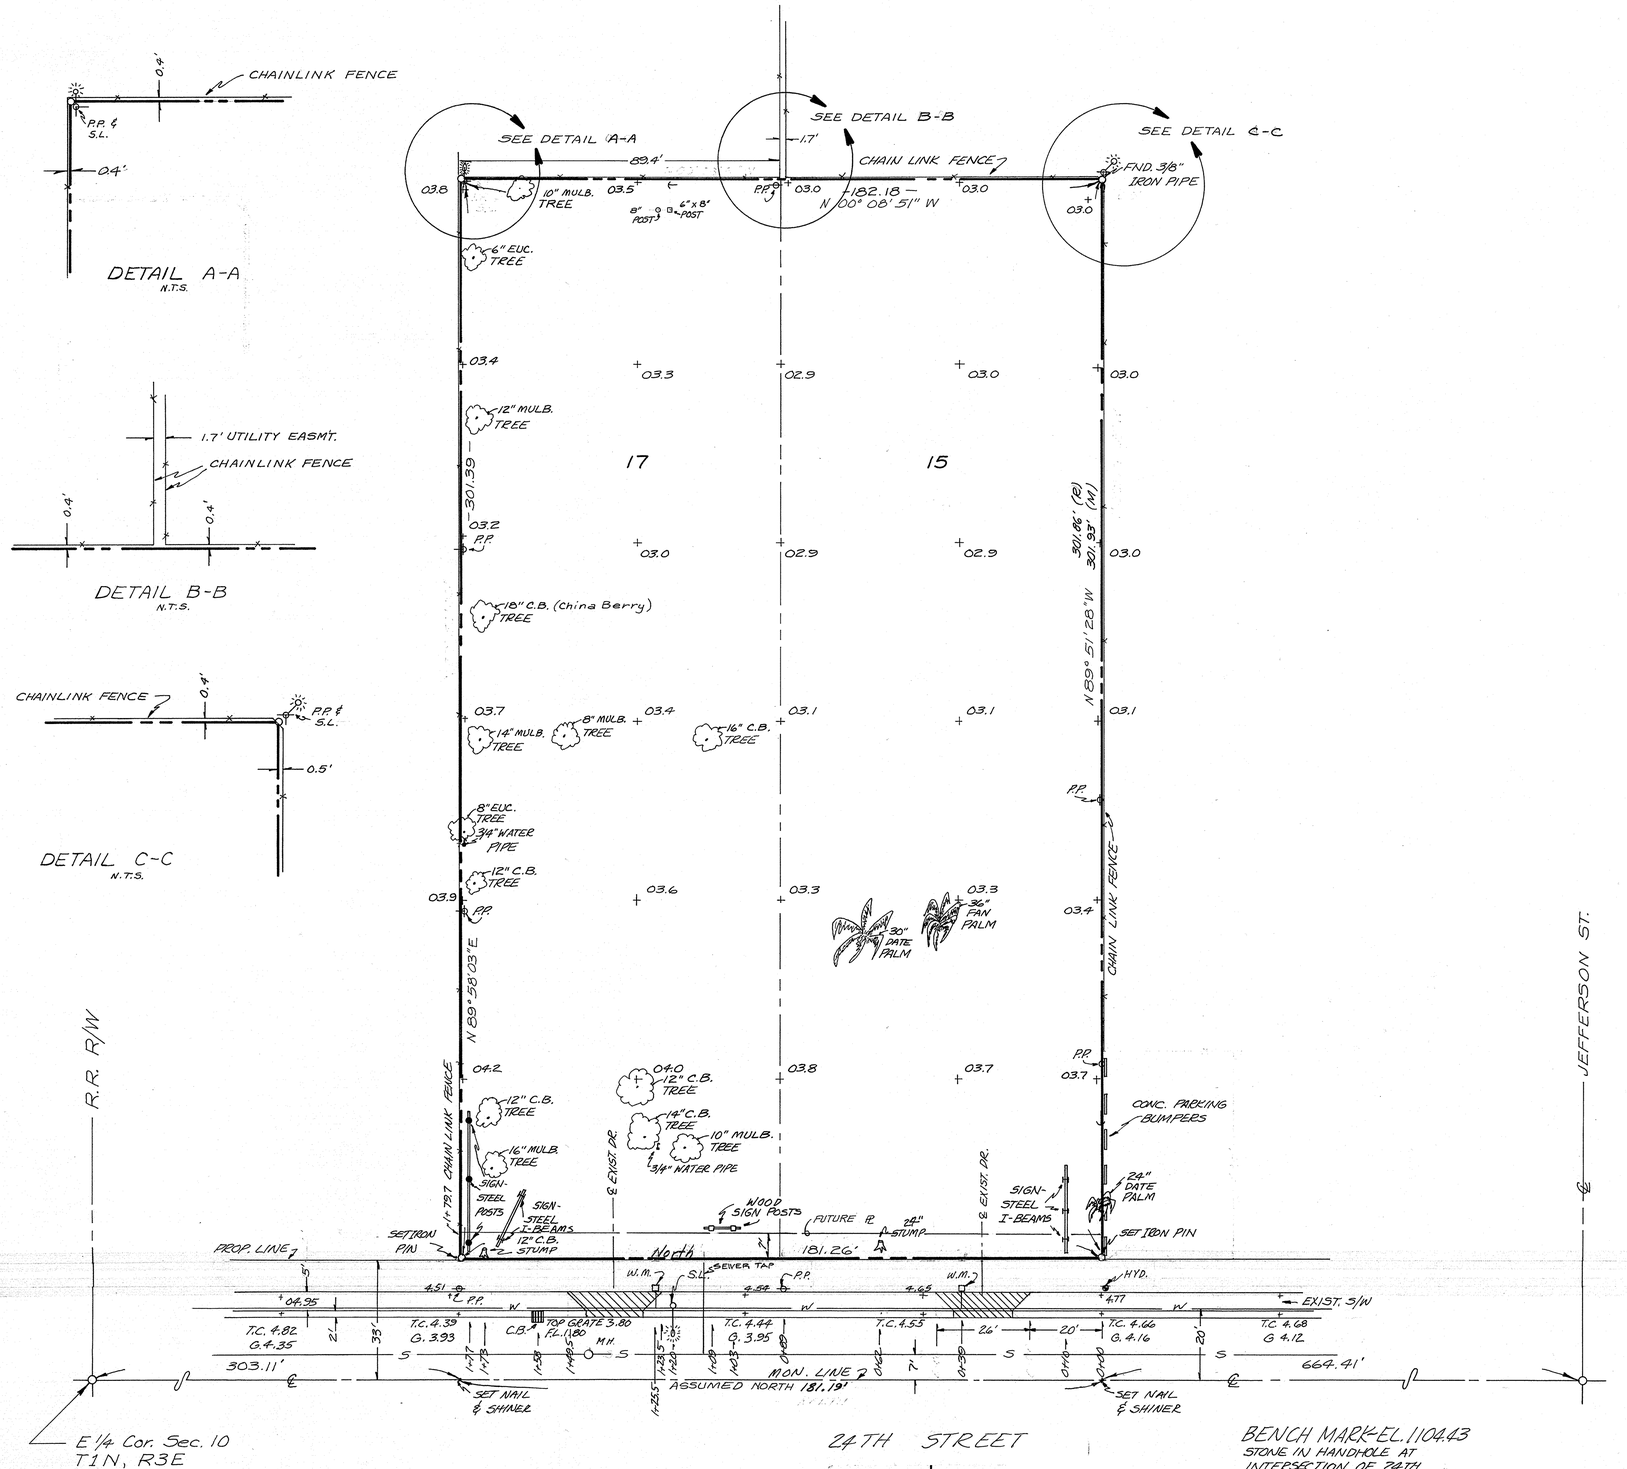

BENCH MARK-EL. 1104.43
STONE IN HANDHOLE AT INTERSECTION OF 24TH ST. & VAN BUREN.

DIN 51466-1

LEGAL DESCRIPTION

LOTS 15 & 17, BLK. 4, GARDENA ACRES AS SHOWN ON PLAT OF RECORD IN BOOK 8 AT PG. 48, RECORDS OF MARICOPA COUNTY, ARIZONA.

CERTIFICATE

I HEREBY CERTIFY THAT THE SURVEY OF THE PROPERTY DELINEATED HEREON WAS MADE UNDER MY DIRECTION DURING THE MONTH OF JANUARY 1971, AND THAT IRON BARS WERE SET AT ALL CORNERS AS INDICATED.

1-8-71

NOTE
ADD 1100' TO ALL GRADES SHOWN FOR TRUE ELEVATIONS.

RESULTS OF SURVEY Lots 15 & 17, Blk 4, Gardena Acres		
SCALE: 1" = 20'	APPROVED BY:	DRAWN BY G.M.D.
DATE: 1-7-71		REVISED
DELTA TIRE CORRAL		DRAWING NUMBER 171-1

24X36 PRINTED ON NO. 1000H CLEARPRINT

10/1N/3E

R1-267