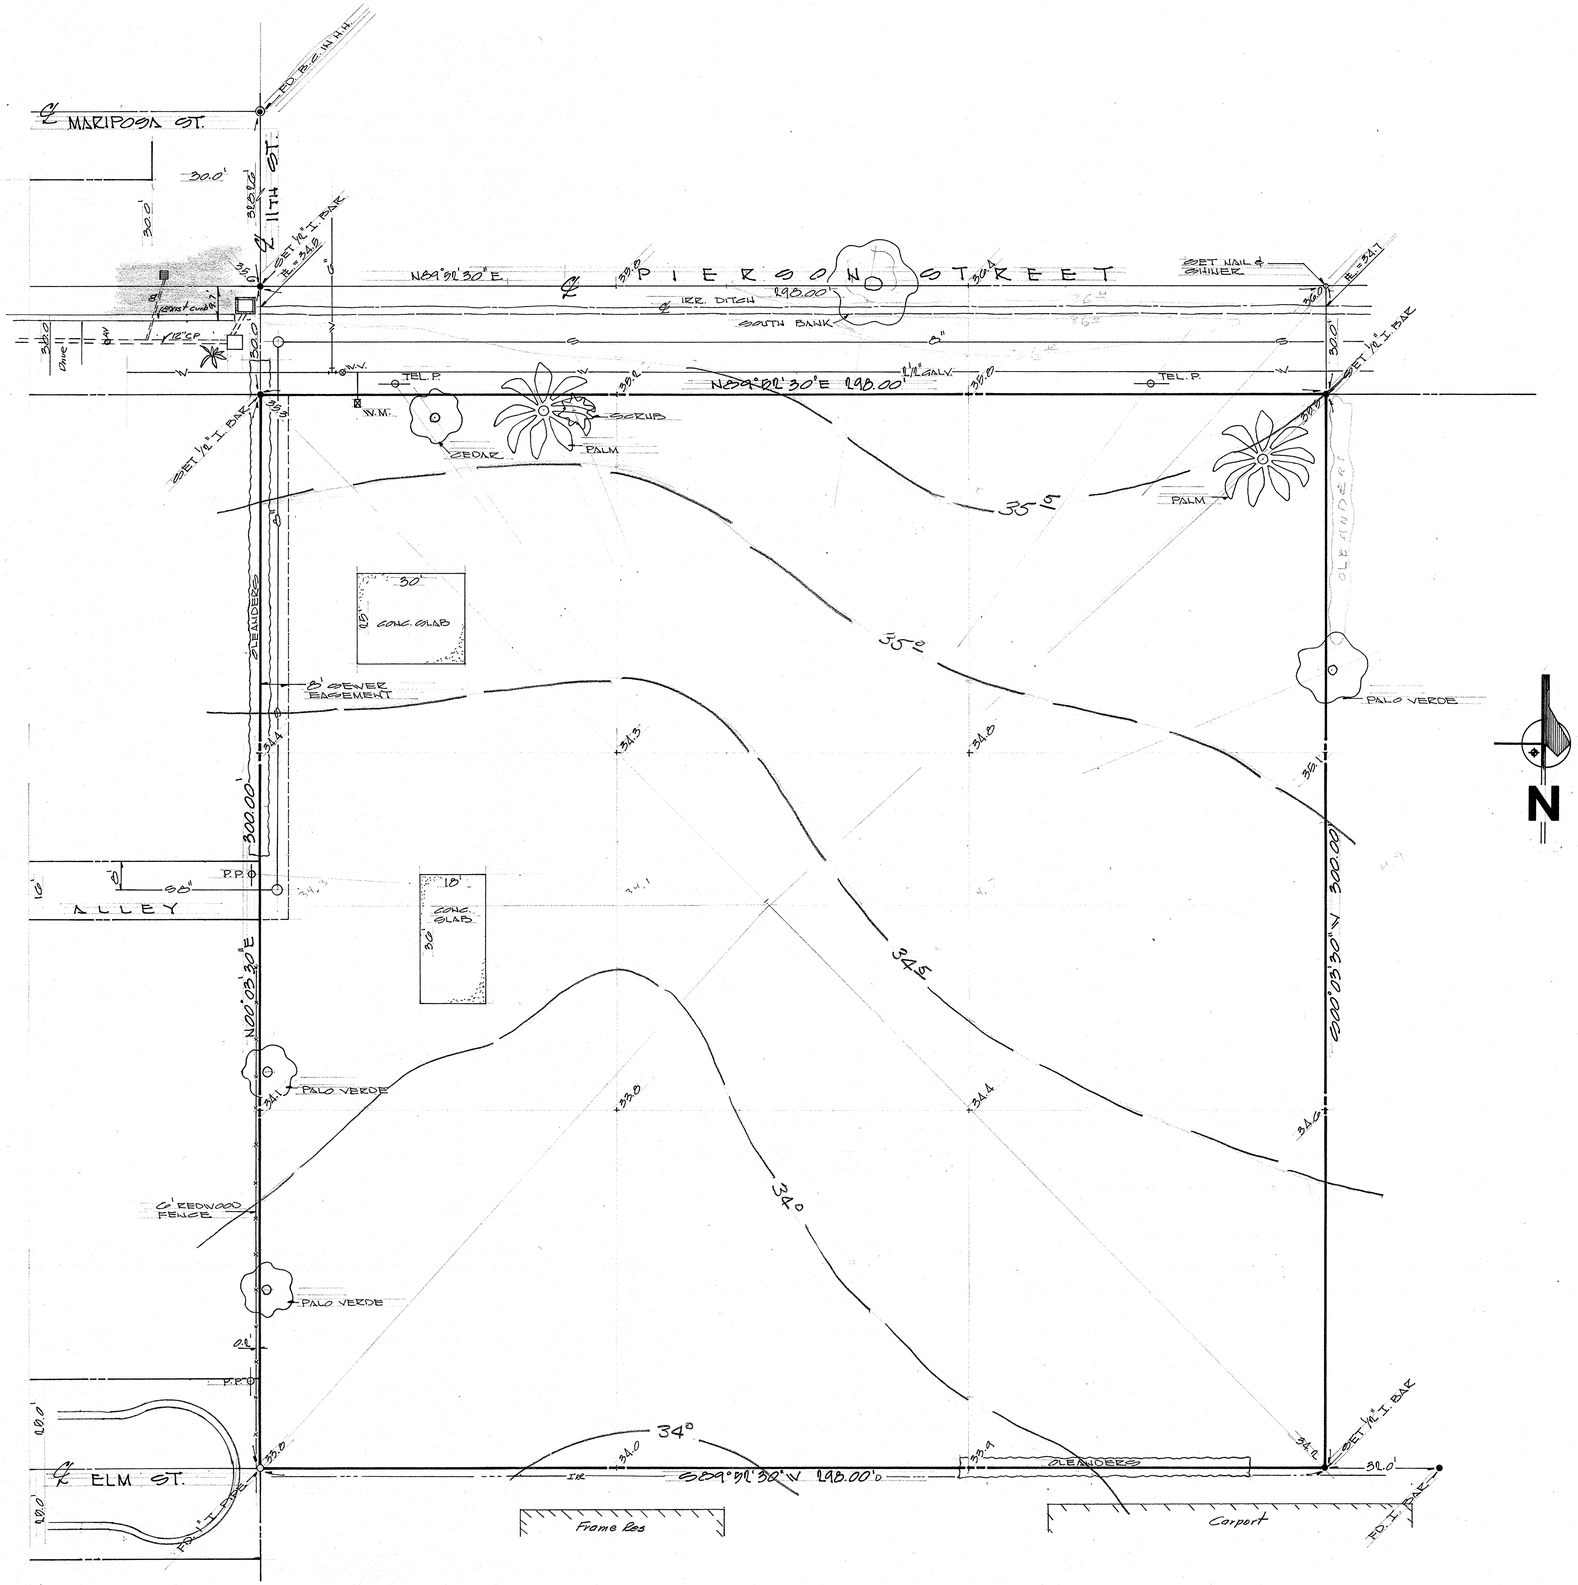

CERTIFICATE

I CERTIFY BY MY SEAL AND SIGNATURE HEREON THAT THE SURVEY OF THE PROPERTY HEREIN SHOWN WAS PERFORMED UNDER MY DIRECTION DURING THE MONTH OF JANUARY, 1971.
ALL CORNERS WERE SET OR FOUND AS SHOWN.

Registered Professional Engineer (Civil) CERTIFICATE NO. 6391 ROBERT ROLAND JOHNSON Date Signed ARIZONA, U.S.A.

BENCH MARK

CHISELED "+" ON TOP IN NORTHWEST CORNER OF IRR. STRUCTURE ELEV. = 1130.97

NOTE

ADD 1100' TO ALL GRADES SHOWN FOR TRUE ELEVATIONS.

DIN 51467-1

ASSOCIATED ENGINEERS
Civil Consultants
Phoenix Arizona

RESULTS OF SURVEY
PIERSON ST. & 11TH ST.
PHOENIX, ARIZONA

SCALE: 1" = 20'	APPROVED BY:	DRAWN BY B.O.O.
DATE: 1-22-71		REVISED
		DRAWING NUMBER 1170-7

24X36 PRINTED ON NO. 1000M CLEARPRINT

21/2N/3E R1-268