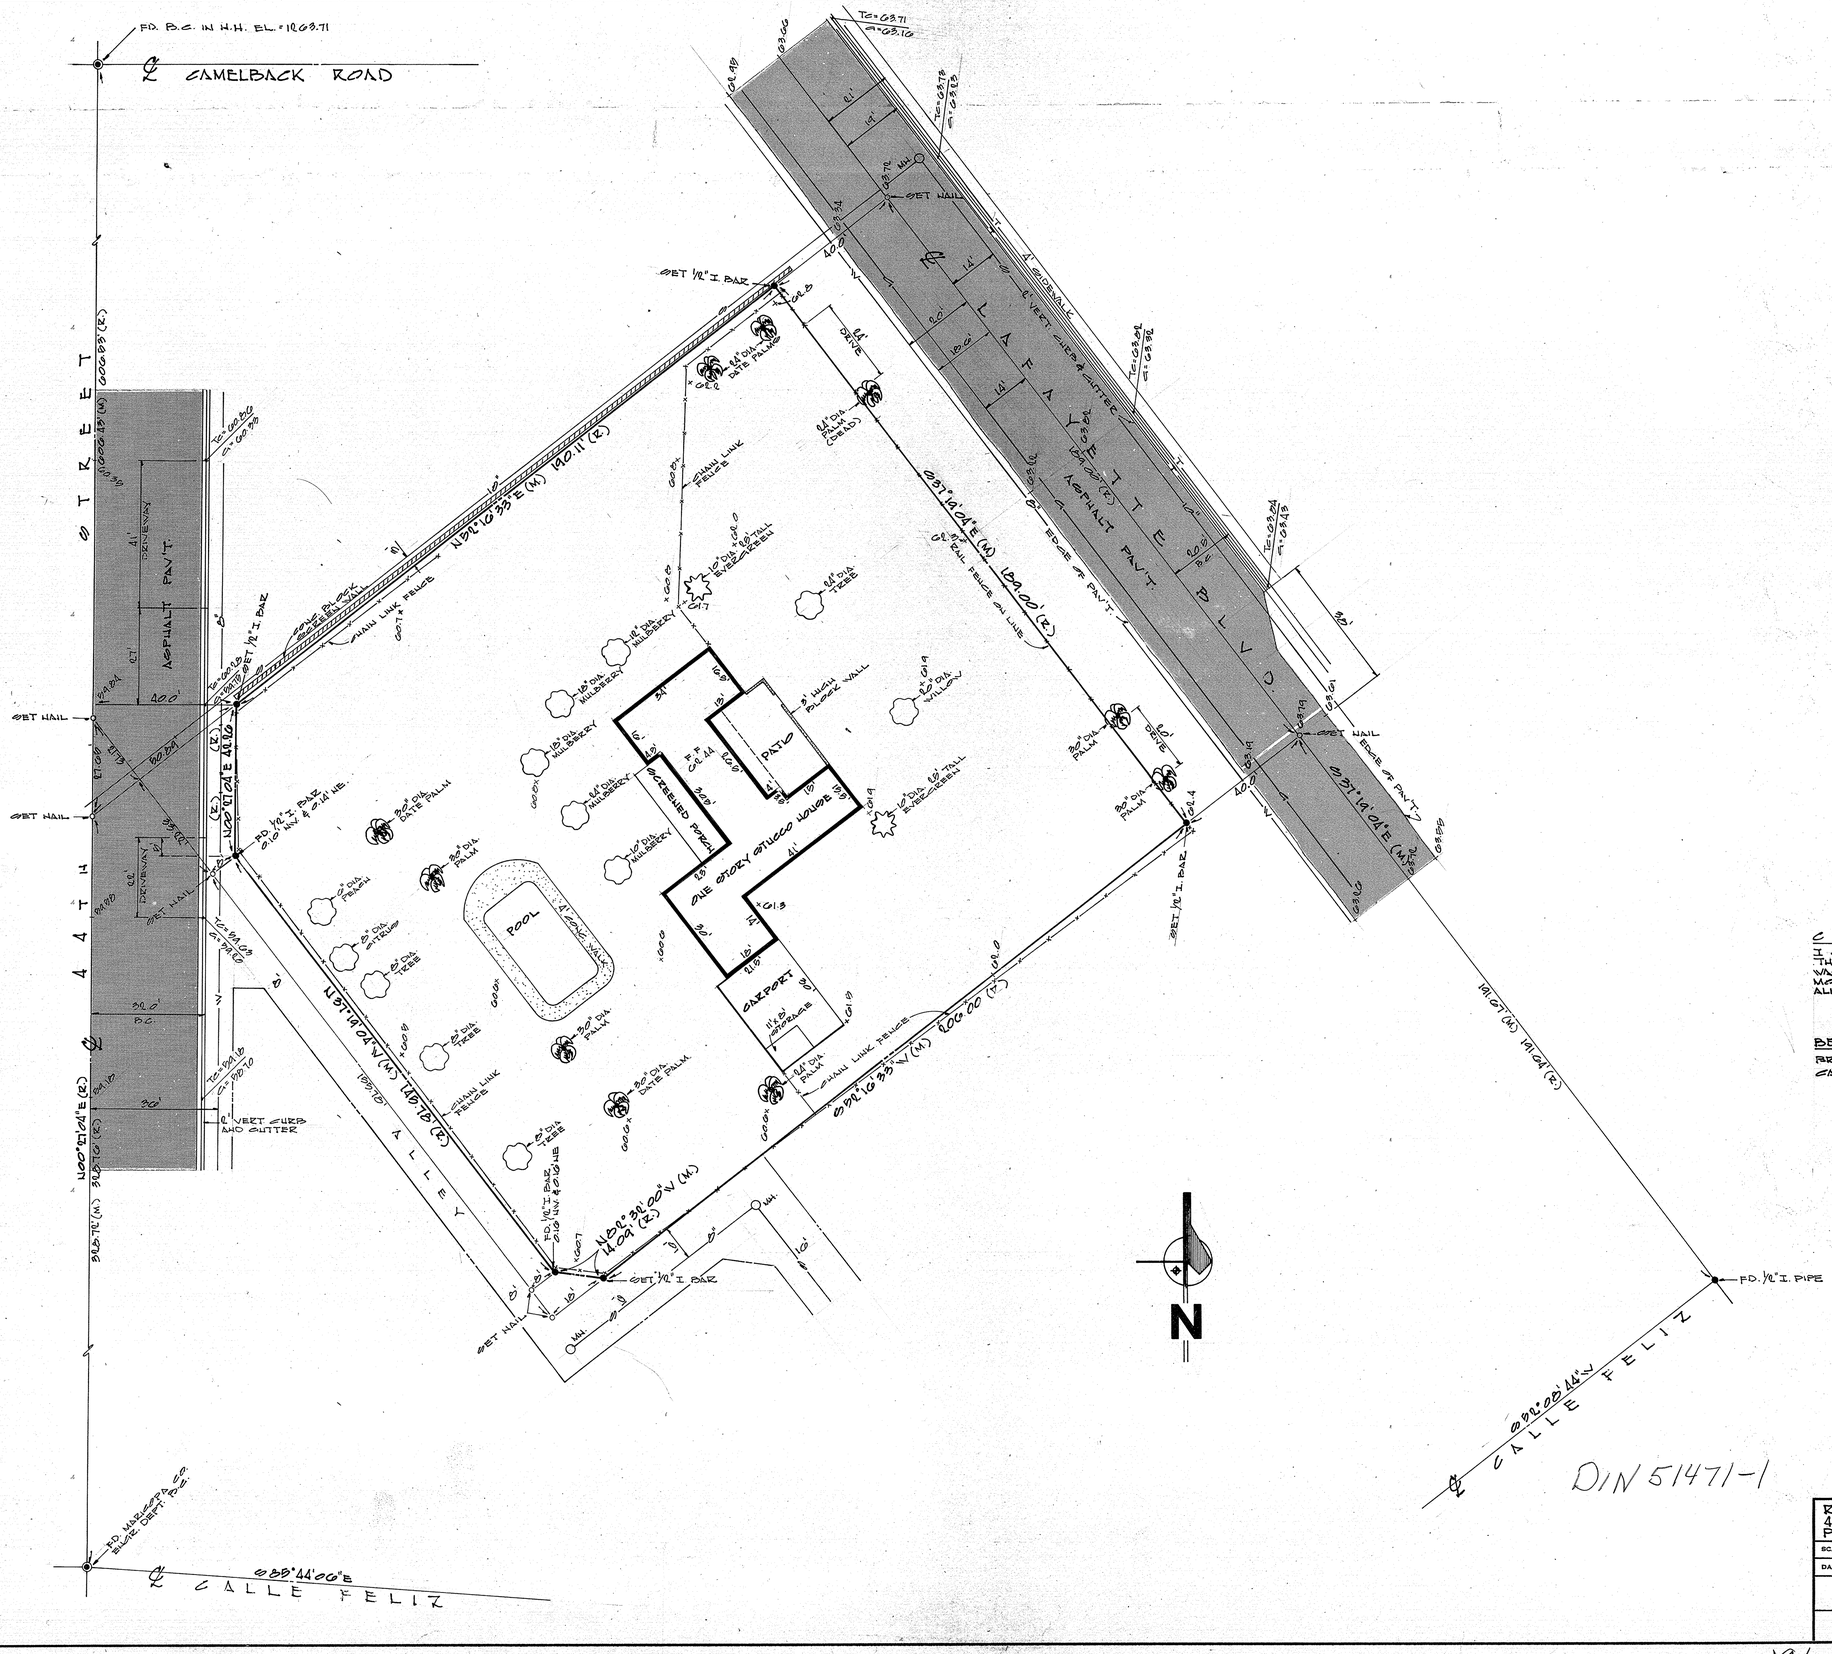

CERTIFICATE

I CERTIFY BY MY SEAL AND SIGNATURE HEREON THAT THE SURVEY OF THE PROPERTY HEREIN SHOWN WAS PERFORMED UNDER MY DIRECTION DURING THE MONTH OF MARCH, 1972. ALL CORNERS WERE FOUND OR SET AS SHOWN.

BENCH MARK

BRASS CAP IN H.H. IN INTERSECTION OF 44TH ST. & CAMELBACK RD. EL. = 1203.71

Registered Professional Engineer — CERTIFICATE NO. 9334 — ROBERT C. BOARD — Expires 3-31-74 — ARIZONA, U.S.A.

ASSOCIATED ENGINEERS
Civil Consultants
Phoenix Arizona

DIN 5147-1

RESULTS OF SURVEY
44TH ST. & LAFAYETTE BLVD.
PHOENIX, ARIZONA

SCALE: 1" = 20'	APPROVED BY:	DRAWN BY R.B.B.
DATE: 3/9/72		REVISED 4-21-72

FOR BLACKWELDER & AUSTIN

DRAWING NUMBER 272-2

24X36 PRINTED ON NO. 1000H CLEARPRINT

19/2N/RE

R1-280