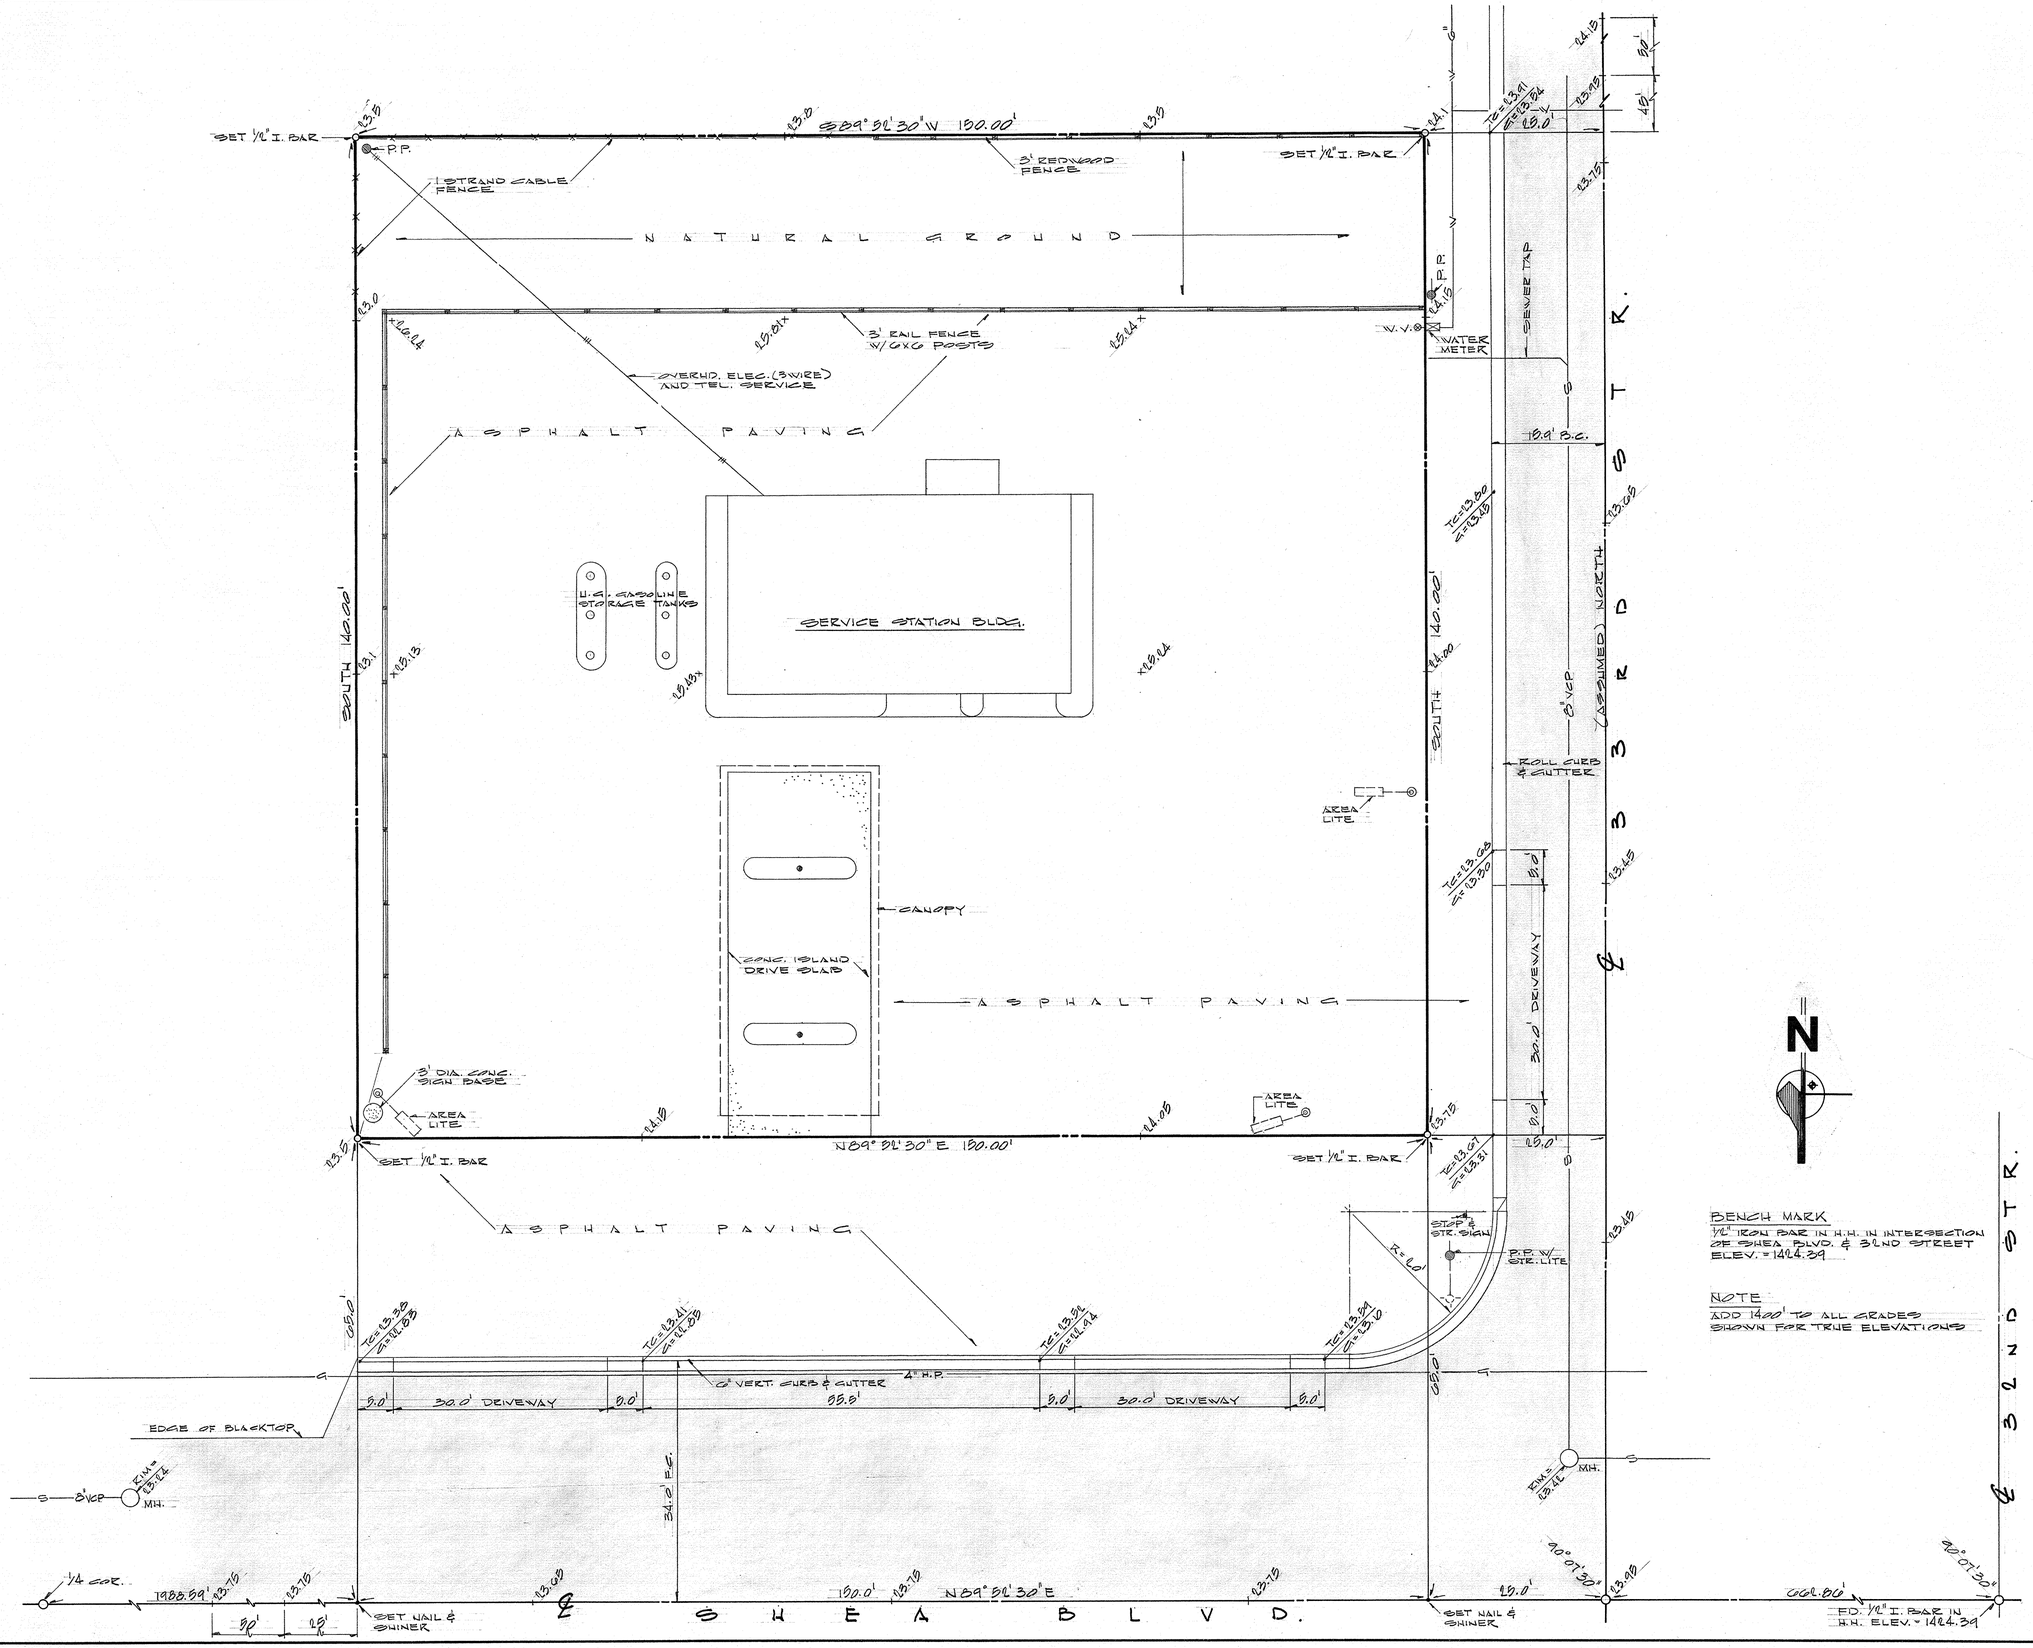

LEGAL DESCRIPTION

THE NORTH 205 FT. OF THE WEST 175 FT. OF THE EAST 1/2 OF THE NORTHWEST 1/4 OF THE NORTHWEST 1/4 OF SECTION 25, T.3N., R.3E. EXCEPT THE NORTH 65 FT. AND THE WEST 25 FT. THEREOF.

CERTIFICATE

I HEREBY CERTIFY THAT THE SURVEY OF THE PROPERTY DELINEATED HEREON WAS MADE UNDER MY DIRECTION DURING THE MONTH OF JANUARY, 1970 AND THAT IRON BARS WERE SET AT ALL CORNERS AS INDICATED.

BENCH MARK

1/2" IRON BAR IN H.H. IN INTERSECTION OF SHEA BLVD. & 32ND STREET ELEV. = 1424.39

NOTE

ADD 1400' TO ALL GRADES SHOWN FOR TRUE ELEVATIONS

Registered Professional Engineer (Civil) CERTIFICATE NO. 6891 ROBERT ROLAND JOHNSON Date Signed 1-15-70 ARIZONA, U.S.A.

DIN # 51473-1

ASSOCIATED ENGINEERS
Civil Consultants
Phoenix Arizona

SURVEY OF SW. COR.
SHEA BLVD. & 33RD STR.
PHOENIX, ARIZONA

SCALE: 1" = 10'	APPROVED BY:	DRAWN BY B.S.
DATE: 1-15-1970		REVISED
TIJUANA TACO		
		DRAWING NUMBER 170-10

24X36 PRINTED ON NO. 1000H CLEARPRINT

25/3N/3E R1-187